F.A.I. RTE.	SECTION	COUNTY	TOTAL SHEETS	SHEET NO.
80/94	*	COOK	631	214
STA.		TO STA.		
FED. ROAD DIST. NO.		ILLINOIS	FED. AID PROJECT	
* (2425 & 2626) R-2			CONTRACT NO. 62111	

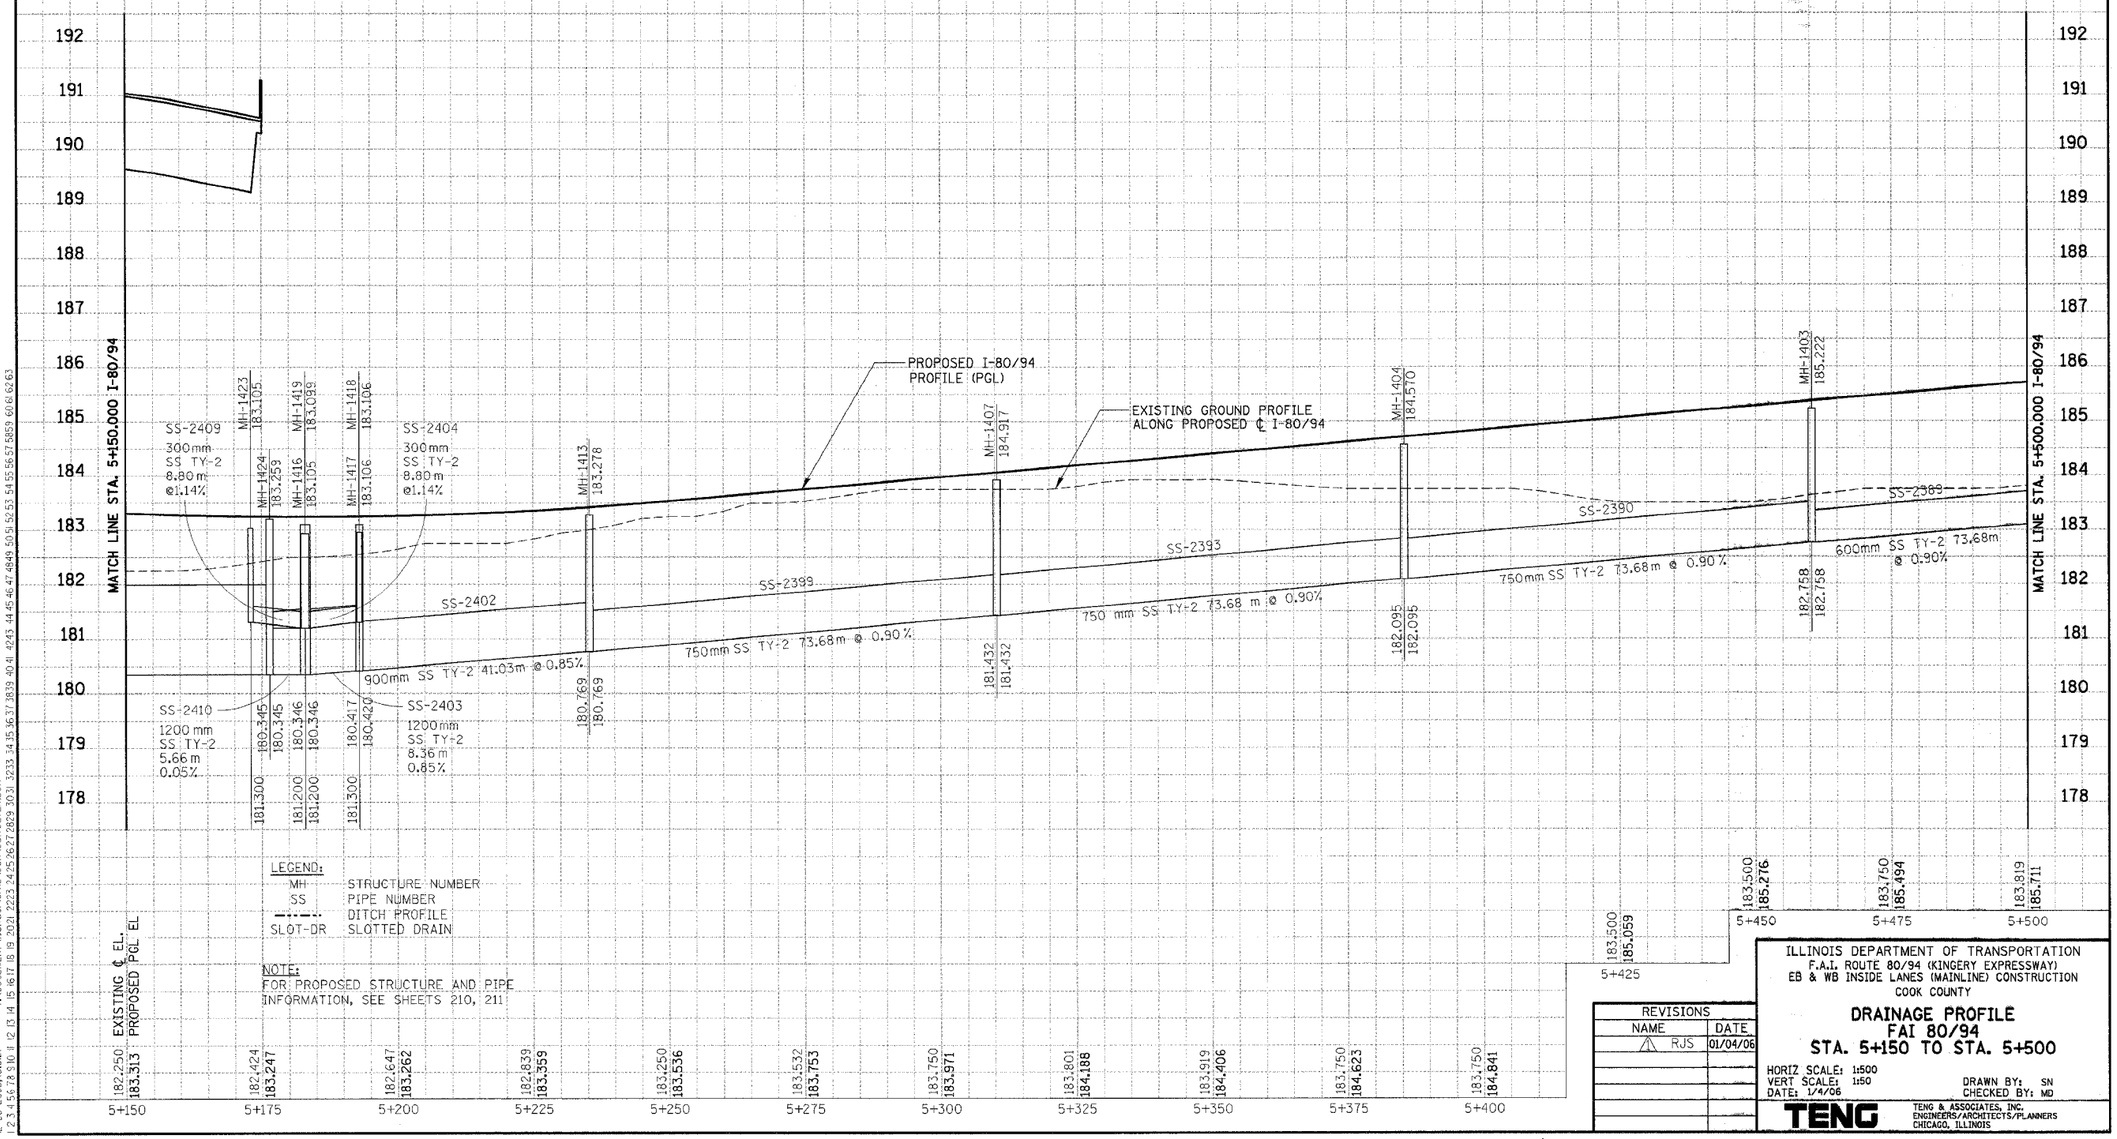

LEGEND:

MH	STRUCTURE NUMBER
SS	PIPE NUMBER
—·—·—	DITCH PROFILE
SLOT-DR	SLOTTED DRAIN

NOTE:
FOR PROPOSED STRUCTURE AND PIPE INFORMATION, SEE SHEETS 210, 211

REVISIONS	
NAME	DATE
1 RJS	01/04/06

ILLINOIS DEPARTMENT OF TRANSPORTATION
F.A.I. ROUTE 80/94 (KINGERY EXPRESSWAY)
EB & WB INSIDE LANES (MAINLINE) CONSTRUCTION
COOK COUNTY

DRAINAGE PROFILE
FAI 80/94
STA. 5+150 TO STA. 5+500

HORIZ SCALE: 1:500
VERT SCALE: 1:50
DATE: 1/4/06

DRAWN BY: SN
CHECKED BY: MD

TENG
TENG & ASSOCIATES, INC.
ENGINEERS/ARCHITECTS/PLANNERS
CHICAGO, ILLINOIS

1 ENTIRE SHEET REVISED 01/04/2006, RJS

PRELIMINARY SURVEY | BY | DATE
SURVEYED
PLOTTED
NOTE BOOK TEMPLATE
AREAS
NO. AREAS CHECKED

ORIGINAL SURVEY | BY | DATE
SURVEYED
PLOTTED
NOTE BOOK TEMPLATE
AREAS
NO. AREAS CHECKED

..\FRI70012A.DGN, ..\DRI70052A.DGN, ..\FRI70012A.DGN, ..\FRI70012A.DGN, ..\FRI70012A.DGN, ..\AB990012A.DGN
12-28-2005, 16:08:17 T:\DOCUMENT\1931750\CIVIL\DGN\DUI70272A.DGN
1 2 
VARSHNKZ