F.A.I. RTE.	SECTION	COUNTY	TOTAL SHEETS	SHEET NO.
83	*	COOK	631	528
STA.		TO STA.		
FED. ROAD DIST. NO.		ILLINOIS	FED. AID PROJECT	
* (2425 & 2626) R-2			CONTRACT NO. 62111	

LEGEND

- EXISTING PAVEMENT
- TEMPORARY PAVEMENT
- POROUS GRANULAR EMBANKMENT

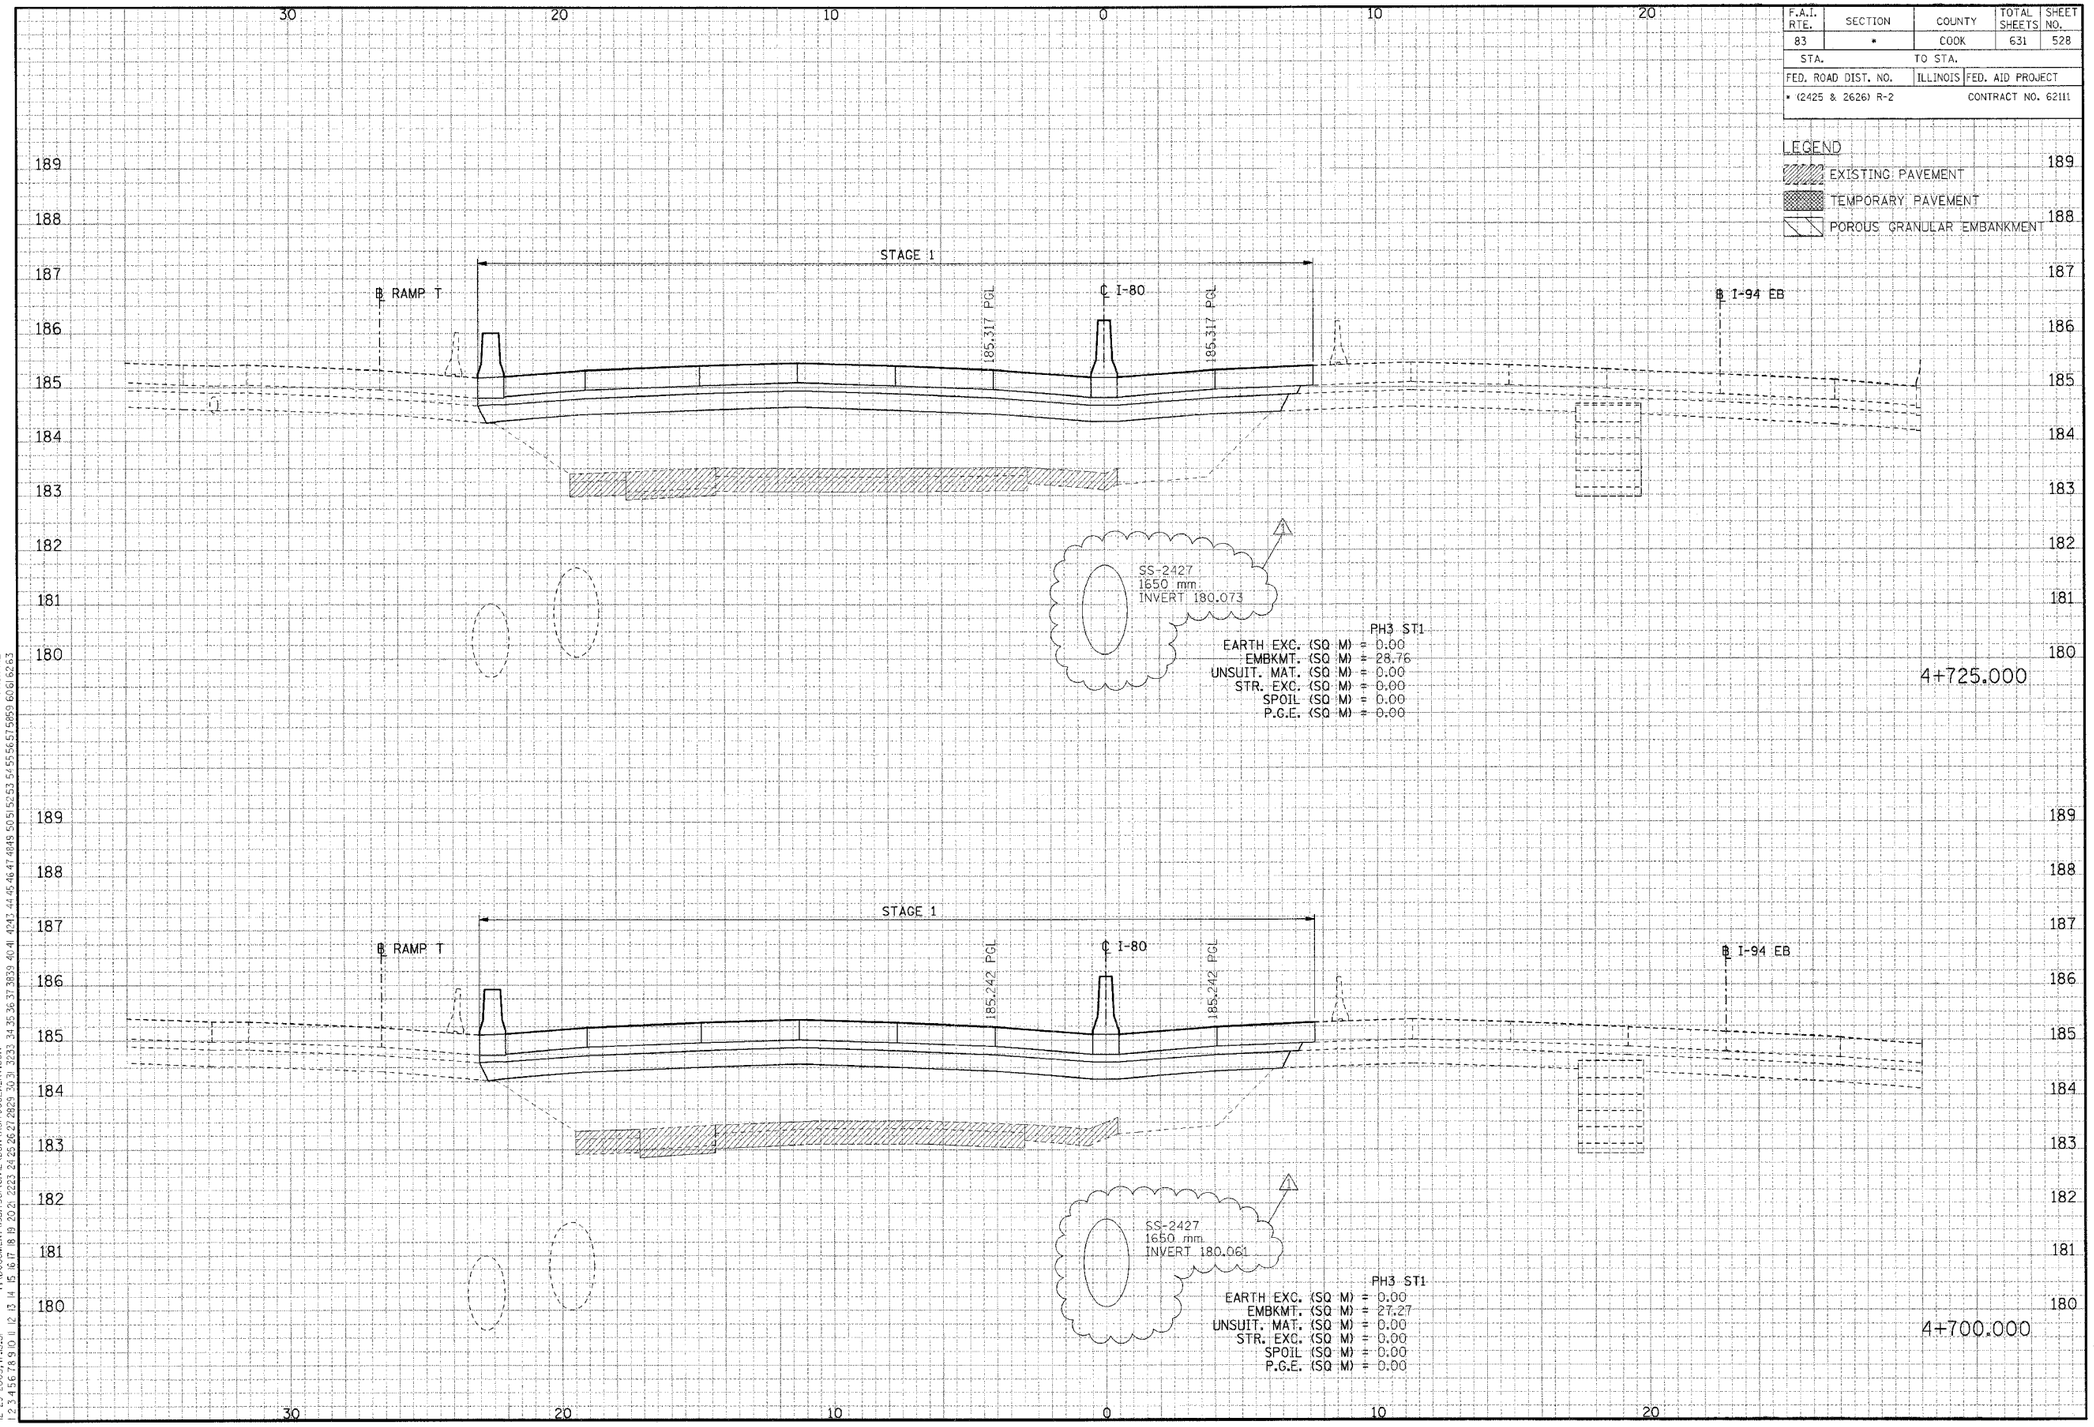

CROSS-SECTIONS FOR I-80/94

⚠ REVISED 01/04/2006, KV

FINAL SURVEY	SURVEYED	BY	DATE
NOTE BOOK	PLOTTED		
NO.	TEMPLATE		
	AREAS		
	AREAS CHECKED		

ORIGINAL SURVEY	SURVEYED	BY	DATE
NOTE BOOK	PLOTTED		
NO.	TEMPLATE		
	AREAS		
	AREAS CHECKED		

..\XR99002A.DGN, ..\XPT0002A.DGN, ..\PRT0002A.DGN, ..\XPT0032A.DGN, ..\XWT0032A.DGN, ..\XWT3002A.DGN, ..\XR3X022A.DGN, ..\XRT0022A.DGN, ..\XR99002A.DGN, ..\PR99002A.DGN, ..\PR3X002A.DGN, ..\PR3X032A.DGN, ..\XWT0032A.DGN, ..\TRT7022A.DGN, ..\
12-29-2005, 17:31:51 T:\DOCUMENT\93750\CIVIL\DGN\XS70032A.KV.DGN VARSHNKZ
1 2 