F.A.I. RTE.	SECTION	COUNTY	TOTAL SHEETS	SHEET NO.
83	*	COOK	631	533
STA.		TO STA.		
FED. ROAD DIST. NO.		ILLINOIS	FED. AID PROJECT	
* (2425 & 2626) R-2			CONTRACT NO. 62111	

LEGEND

EXISTING PAVEMENT

TEMPORARY PAVEMENT

POROUS GRANULAR EMBANKMENT

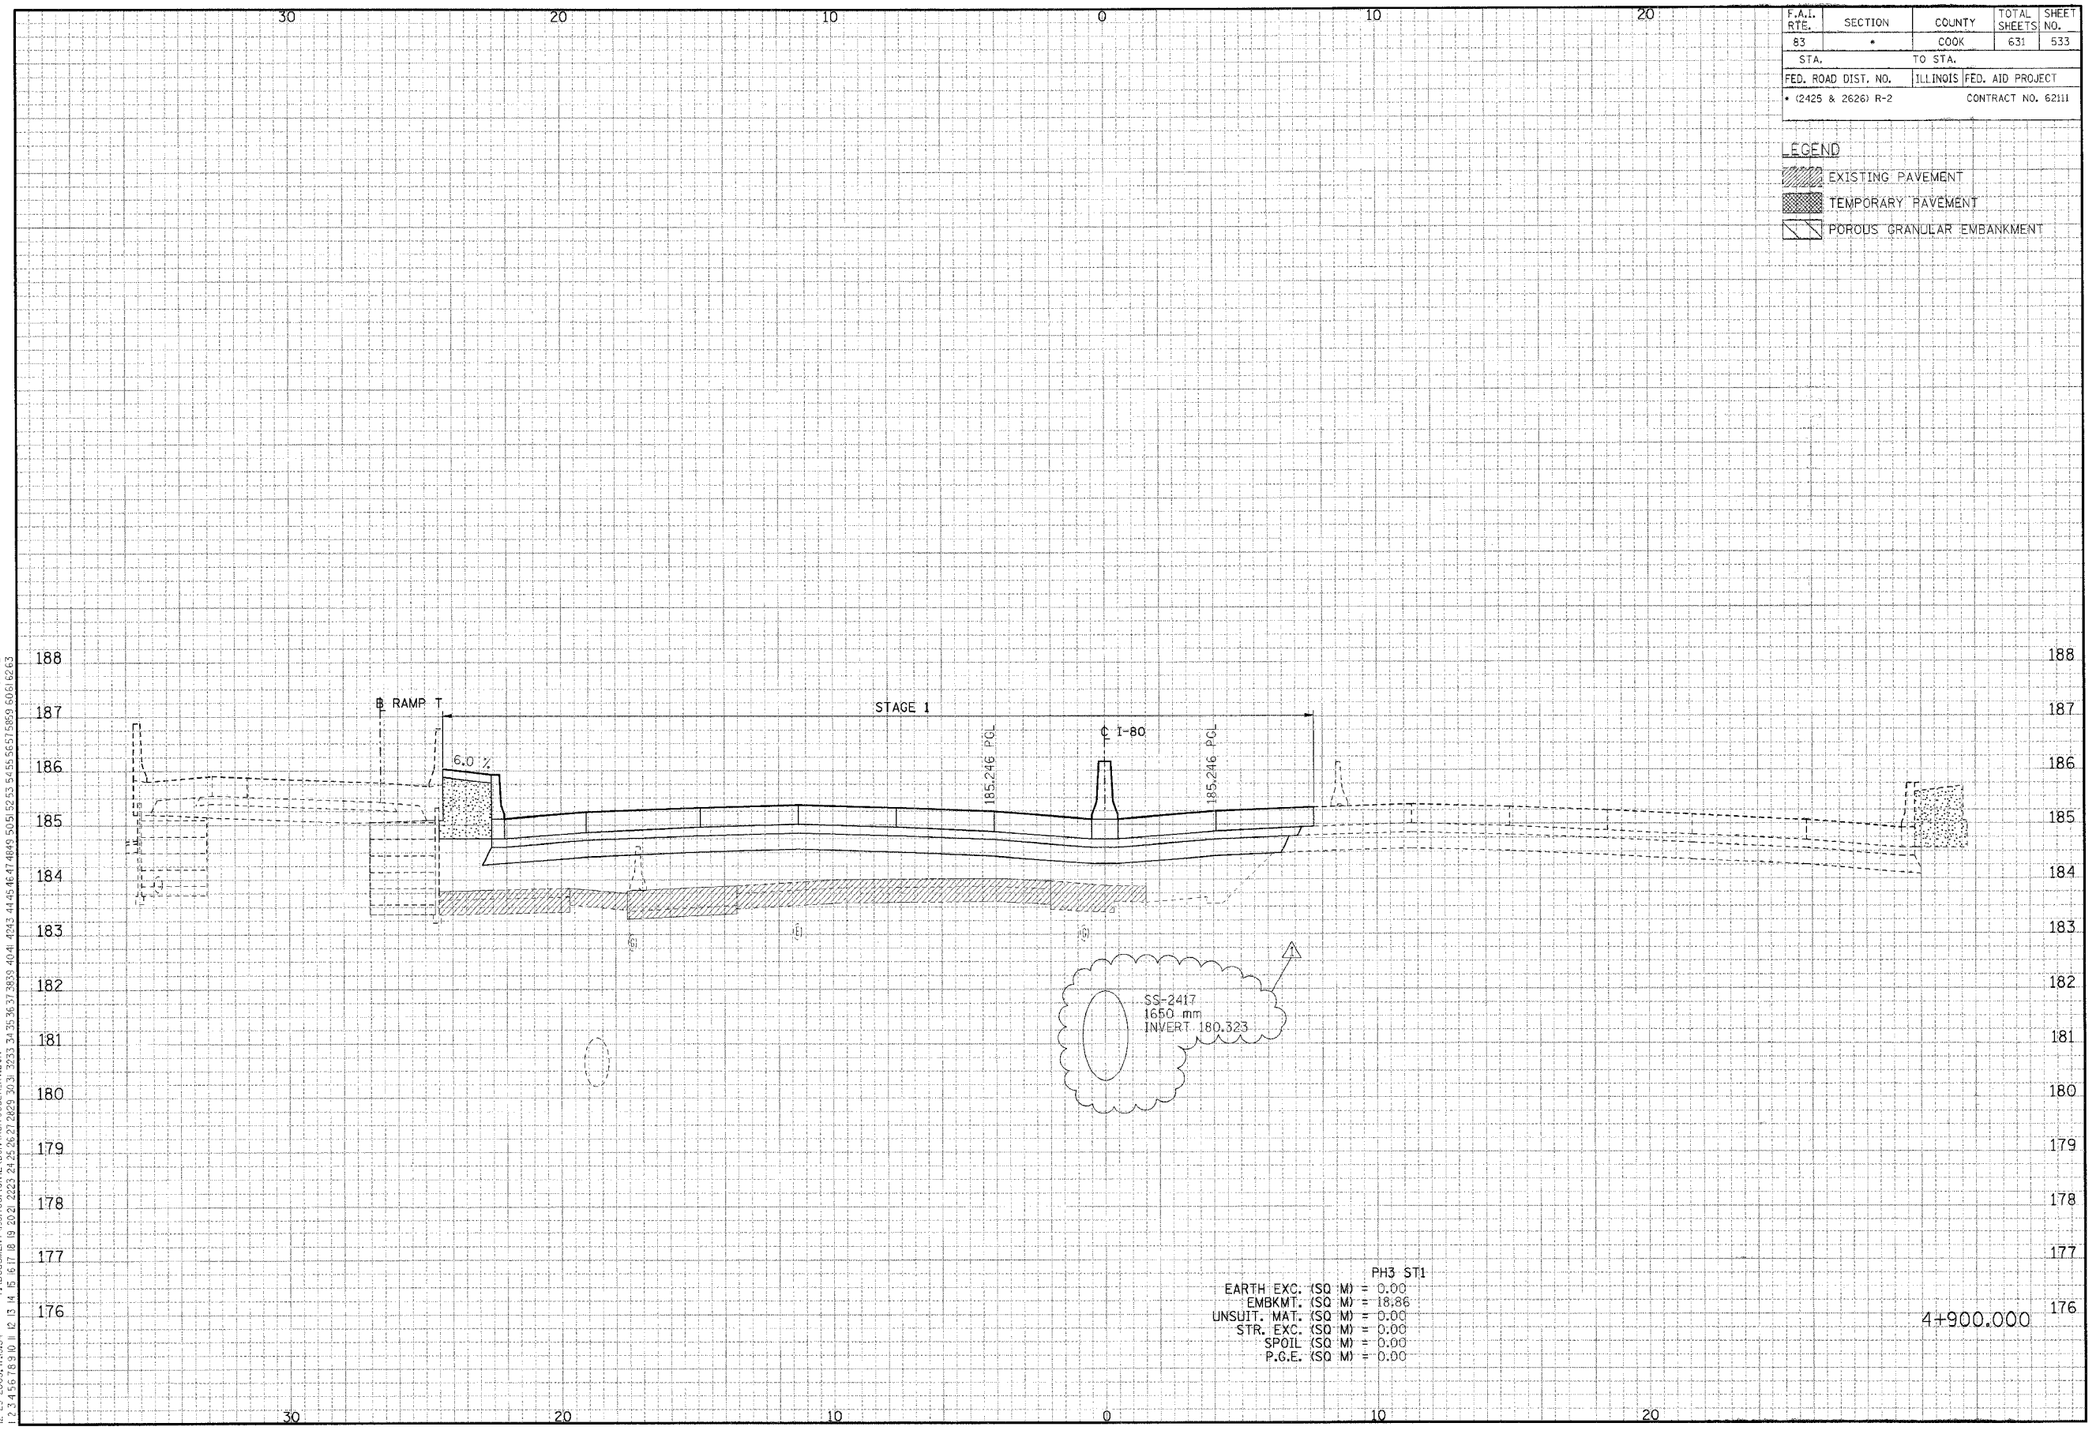

CROSS-SECTIONS FOR I-80/94

⚠ REVISED 01/04/2006, KV

FINAL SURVEY	BY	DATE
NOTE BOOK	SURVEYED	
	PLOTTED	
	TEMPLATE	
	CHECKED	
	AREAS CHECKED	

ORIGINAL SURVEY	BY	DATE
NOTE BOOK	SURVEYED	
	PLOTTED	
	TEMPLATE	
	CHECKED	
	AREAS CHECKED	

..\X89930I2A.DGN, ..\XPIT00I2A.DGN, ..\XPIT00I2A.DGN, ..\XPIT00I2A.DGN, ..\XR130U32A.DGN, ..\XW170U32.LDGN, ..\SL99H00A.DGN, ..\E99R00A.DGN, ..\TRI7702A.DGN, ..\
12-29-2005, IT=354 T:\DOCUMENT\1931750\CIVIL\DGN\XS1700324.KV.DGN
1 2 
..\X89930I2A.DGN, ..\XPIT00I2A.DGN, ..\XPIT00I2A.DGN, ..\XPIT00I2A.DGN, ..\XR130U32A.DGN, ..\XW170U32.LDGN, ..\SL99H00A.DGN, ..\E99R00A.DGN, ..\TRI7702A.DGN, ..\