F.A.I. RTE.	SECTION	COUNTY	TOTAL SHEETS	SHEET NO.
83	*	COOK	631	534
STA.		TO STA.		
FED. ROAD DIST. NO.		ILLINOIS	FED. AID PROJECT	
* (2425 & 2626) R-2			CONTRACT NO. 62111	

LEGEND

EXISTING PAVEMENT

TEMPORARY PAVEMENT

POROUS GRANULAR EMBANKMENT

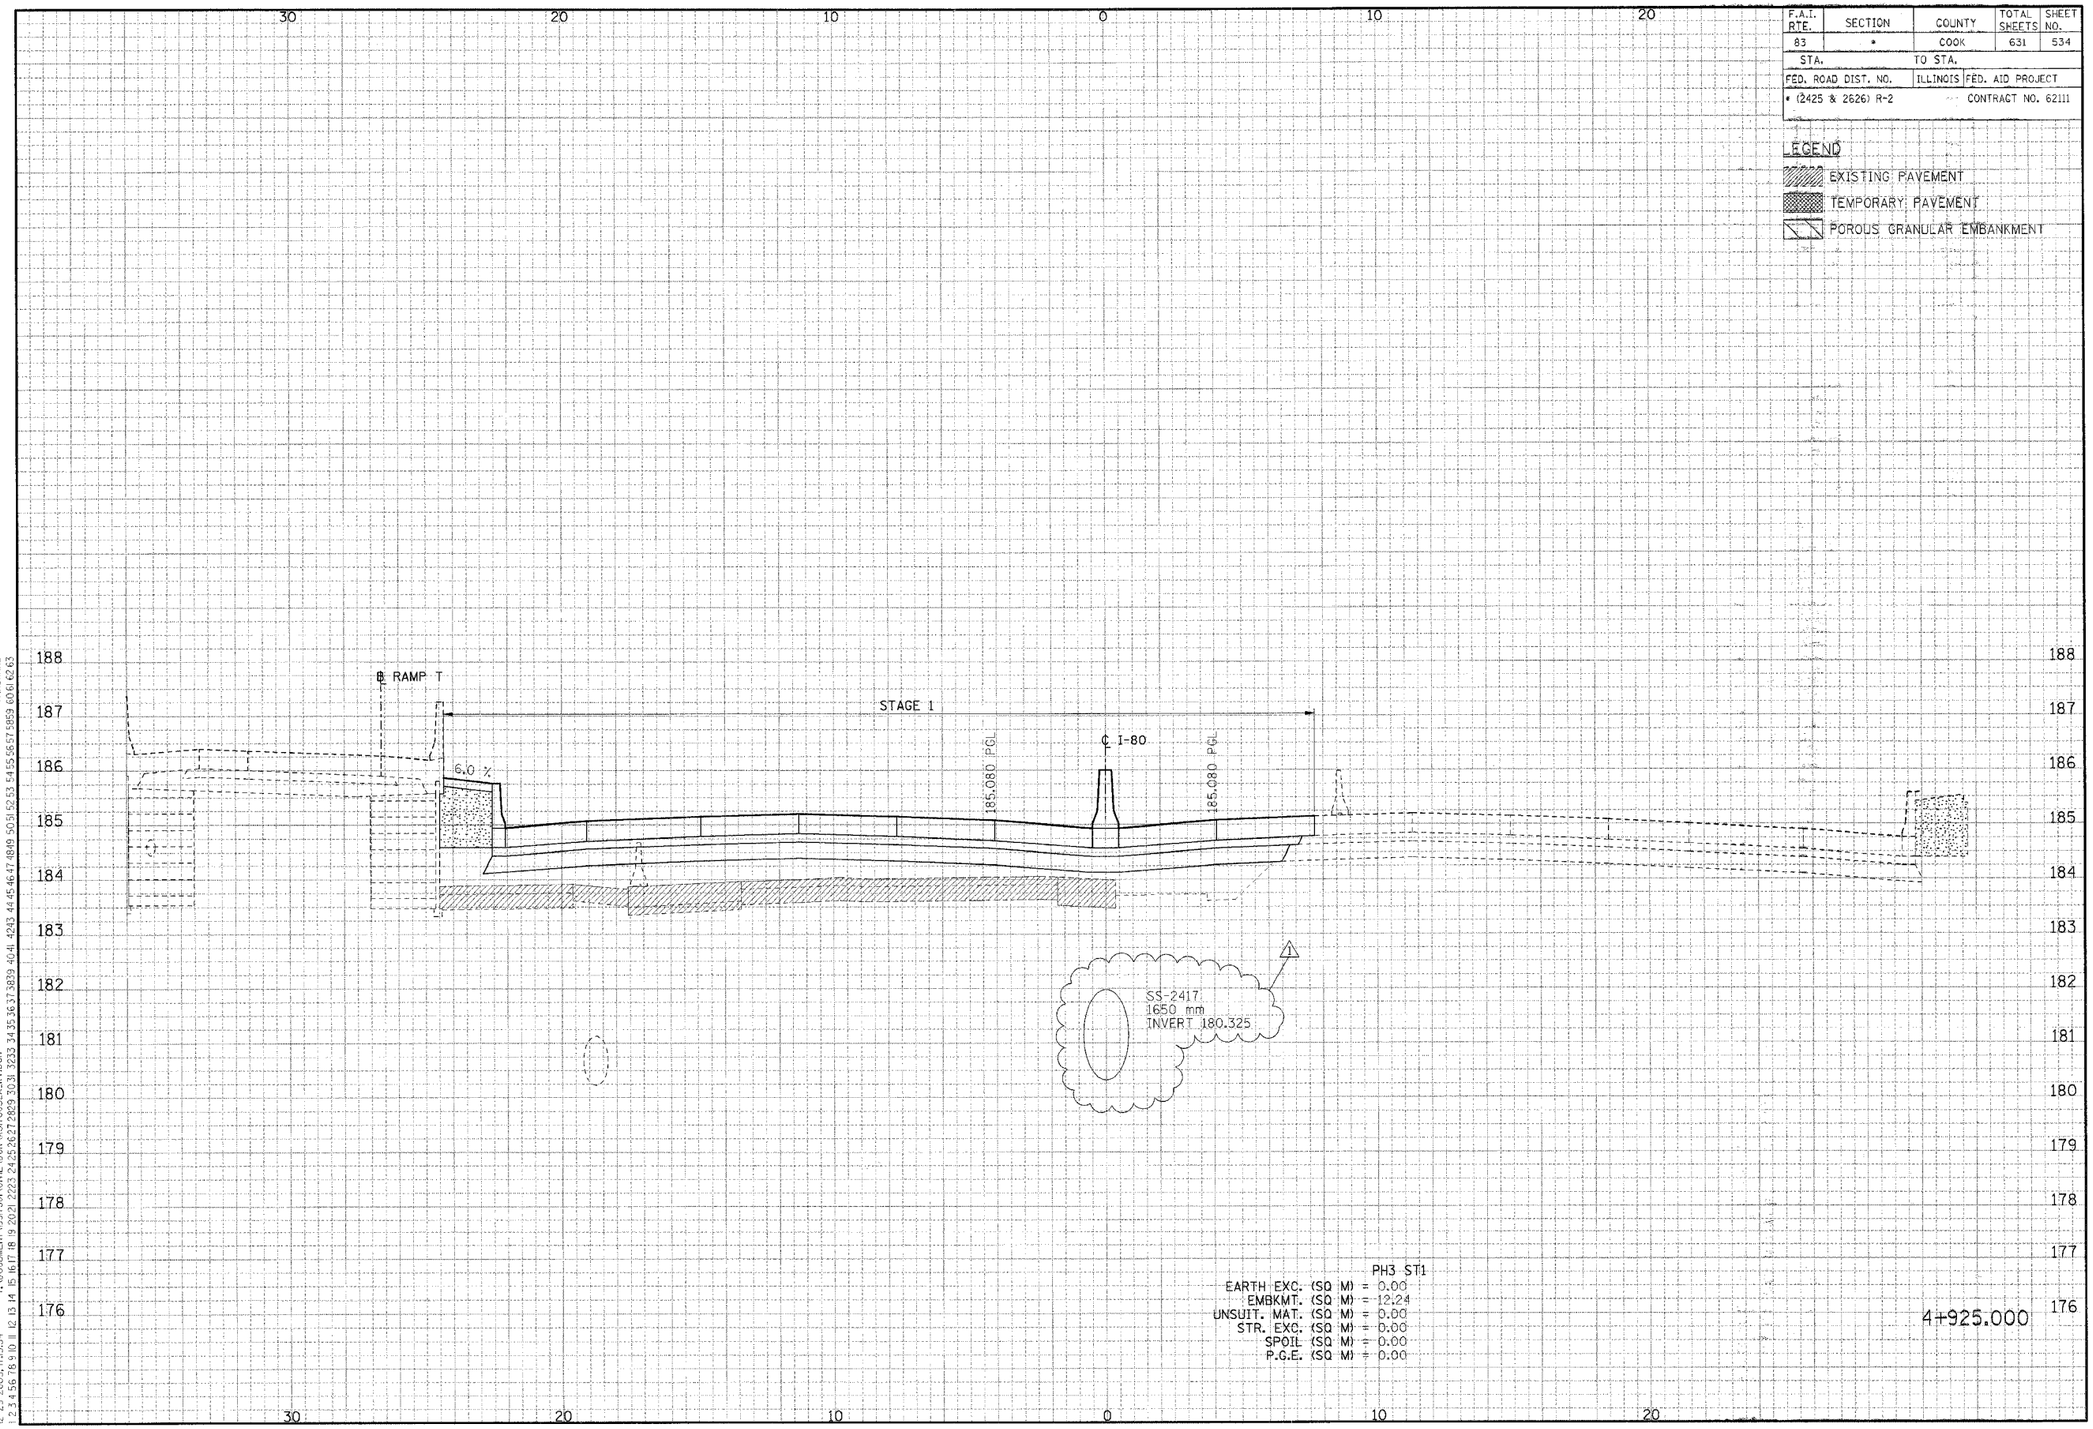

PH3 ST1

EARTH EXC. (SQ M) = 0.00
EMBKMT. (SQ M) = 12.24
UNSUIT. MAT. (SQ M) = 0.00
STR. EXC. (SQ M) = 0.00
SPOIL (SQ M) = 0.00
P.G.E. (SQ M) = 0.00

4+925.000

CROSS-SECTIONS FOR I-80/94

⚠ REVISED 01/04/2006, KV

FINAL SURVEY	BY	DATE
SURVEYED		
PLOTTED		
NOTE BOOK		
AREAS		
NO.	AREAS CHECKED	

ORIGINAL SURVEY	BY	DATE
SURVEYED		
PLOTTED		
NOTE BOOK	TEMPLATE	
NO.	AREAS	
	AREAS CHECKED	

..\VR99002A.DGN, ..\VPTT0032A.DGN, ..\VPRT0032A.DGN, ..\VP1700032A.DGN, ..\VW3300I2A.DGN, ..\VR1700022A.DGN, ..\VR3300022A.DGN, ..\PR3300I2A.DGN, ..\DR3300I2A.DGN, ..\VR99002A.DGN, ..\VPTT0032A.DGN, ..\VPRT0032A.DGN, ..\VP1700032A.DGN, ..\VW3300I2A.DGN, ..\VR1700022A.DGN, ..\VR3300022A.DGN, ..\PR3300I2A.DGN, ..\DR3300I2A.DGN,
02-29-2005, 17:35:54 T:\DOCUMENT\93759\CIVIL\DGN\SS1700032A_KV.DGN VARSHNEY
1 2 