F.A.I. RTE.	SECTION	COUNTY	TOTAL SHEETS	SHEET NO.
83	*	COOK	631	535
STA.		TO STA.		
FED. ROAD DIST. NO.		ILLINOIS	FED. AID PROJECT	
* (2425 & 2626) R-2			CONTRACT NO. 62111	

LEGEND

EXISTING PAVEMENT

TEMPORARY PAVEMENT

POROUS GRANULAR EMBANKMENT

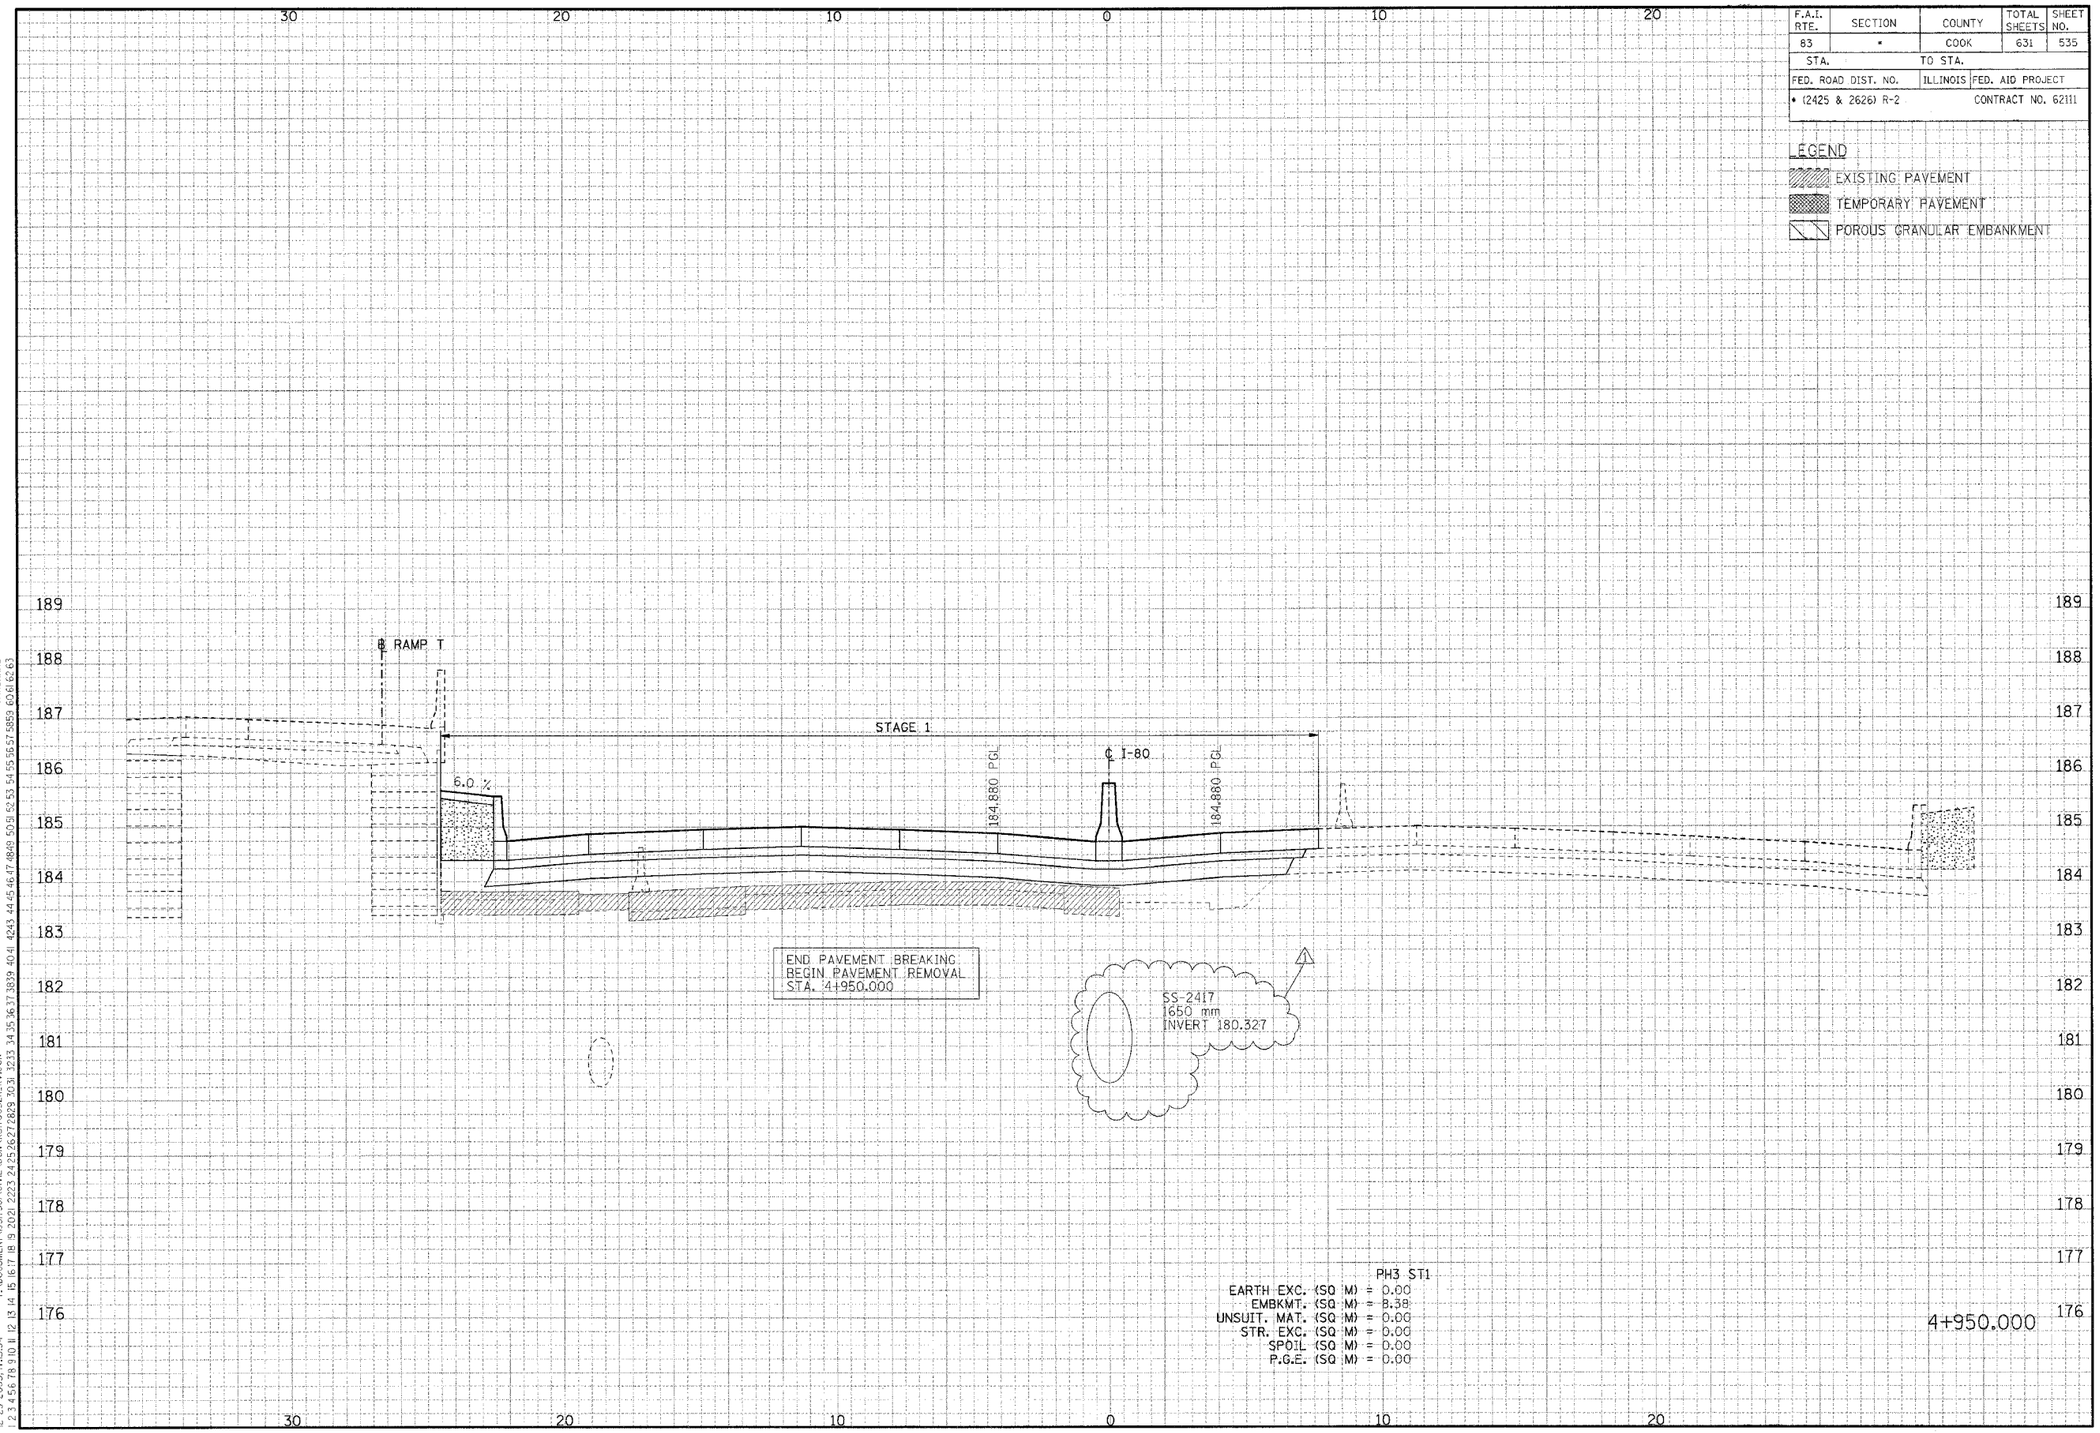

PH3 ST1

EARTH EXC. (SQ M)	= 0.00
EMBKMT. (SQ M)	= 8.38
UNSUIT. MAT. (SQ M)	= 0.00
STR. EXC. (SQ M)	= 0.00
SPOIL (SQ M)	= 0.00
P.G.E. (SQ M)	= 0.00

CROSS-SECTIONS FOR I-80/94

1 REVISED 01/04/2006, KV

FINAL SURVEY	BY	DATE
SURVEYED		
PLOTTED		
TEMPLATE		
AREAS		
AREAS CHECKED		

NOTE BOOK NO.

..\VR99002A.DGN, ..\VR70002A.DGN, ..\VR70032A.DGN, ..\VW70032A.DGN, ..\VW30002A.DGN, ..\VR70022A.DGN, ..\VR30022A.DGN, ..\VR99002A.DGN, ..\VR99002A.DGN, ..\VR99002A.DGN, ..\DR30032A.DGN, ..\VWF0032A.DGN, ..\SL99R002A.DGN, ..\K99R002A.DGN, ..\TRT7002A.DGN, ..\

ORIGINAL SURVEY	BY	DATE
SURVEYED		
PLOTTED		
TEMPLATE		
AREAS		
AREAS CHECKED		

NOTE BOOK NO.

..\VR99002A.DGN, ..\VR70002A.DGN, ..\VR70032A.DGN, ..\VW70032A.DGN, ..\VW30002A.DGN, ..\VR70022A.DGN, ..\VR30022A.DGN, ..\VR99002A.DGN, ..\VR99002A.DGN, ..\VR99002A.DGN, ..\DR30032A.DGN, ..\VWF0032A.DGN, ..\SL99R002A.DGN, ..\K99R002A.DGN, ..\TRT7002A.DGN, ..\

12-29-2005,11:55:4 I:\DOCUMENT\03T50\CIVL\DGN\S7T0032A.KV.DGN VASHWK2

2 3 4 