F.A.I. RTE.	SECTION	COUNTY	TOTAL SHEETS	SHEET NO.
83	*	COOK	631	536
STA.		TO STA.		
FED. ROAD DIST. NO.		ILLINOIS	FED. AID PROJECT	
* (2425 & 2626) R-2			CONTRACT NO. 62111	

LEGEND

EXISTING PAVEMENT

TEMPORARY PAVEMENT

POROUS GRANULAR EMBANKMENT

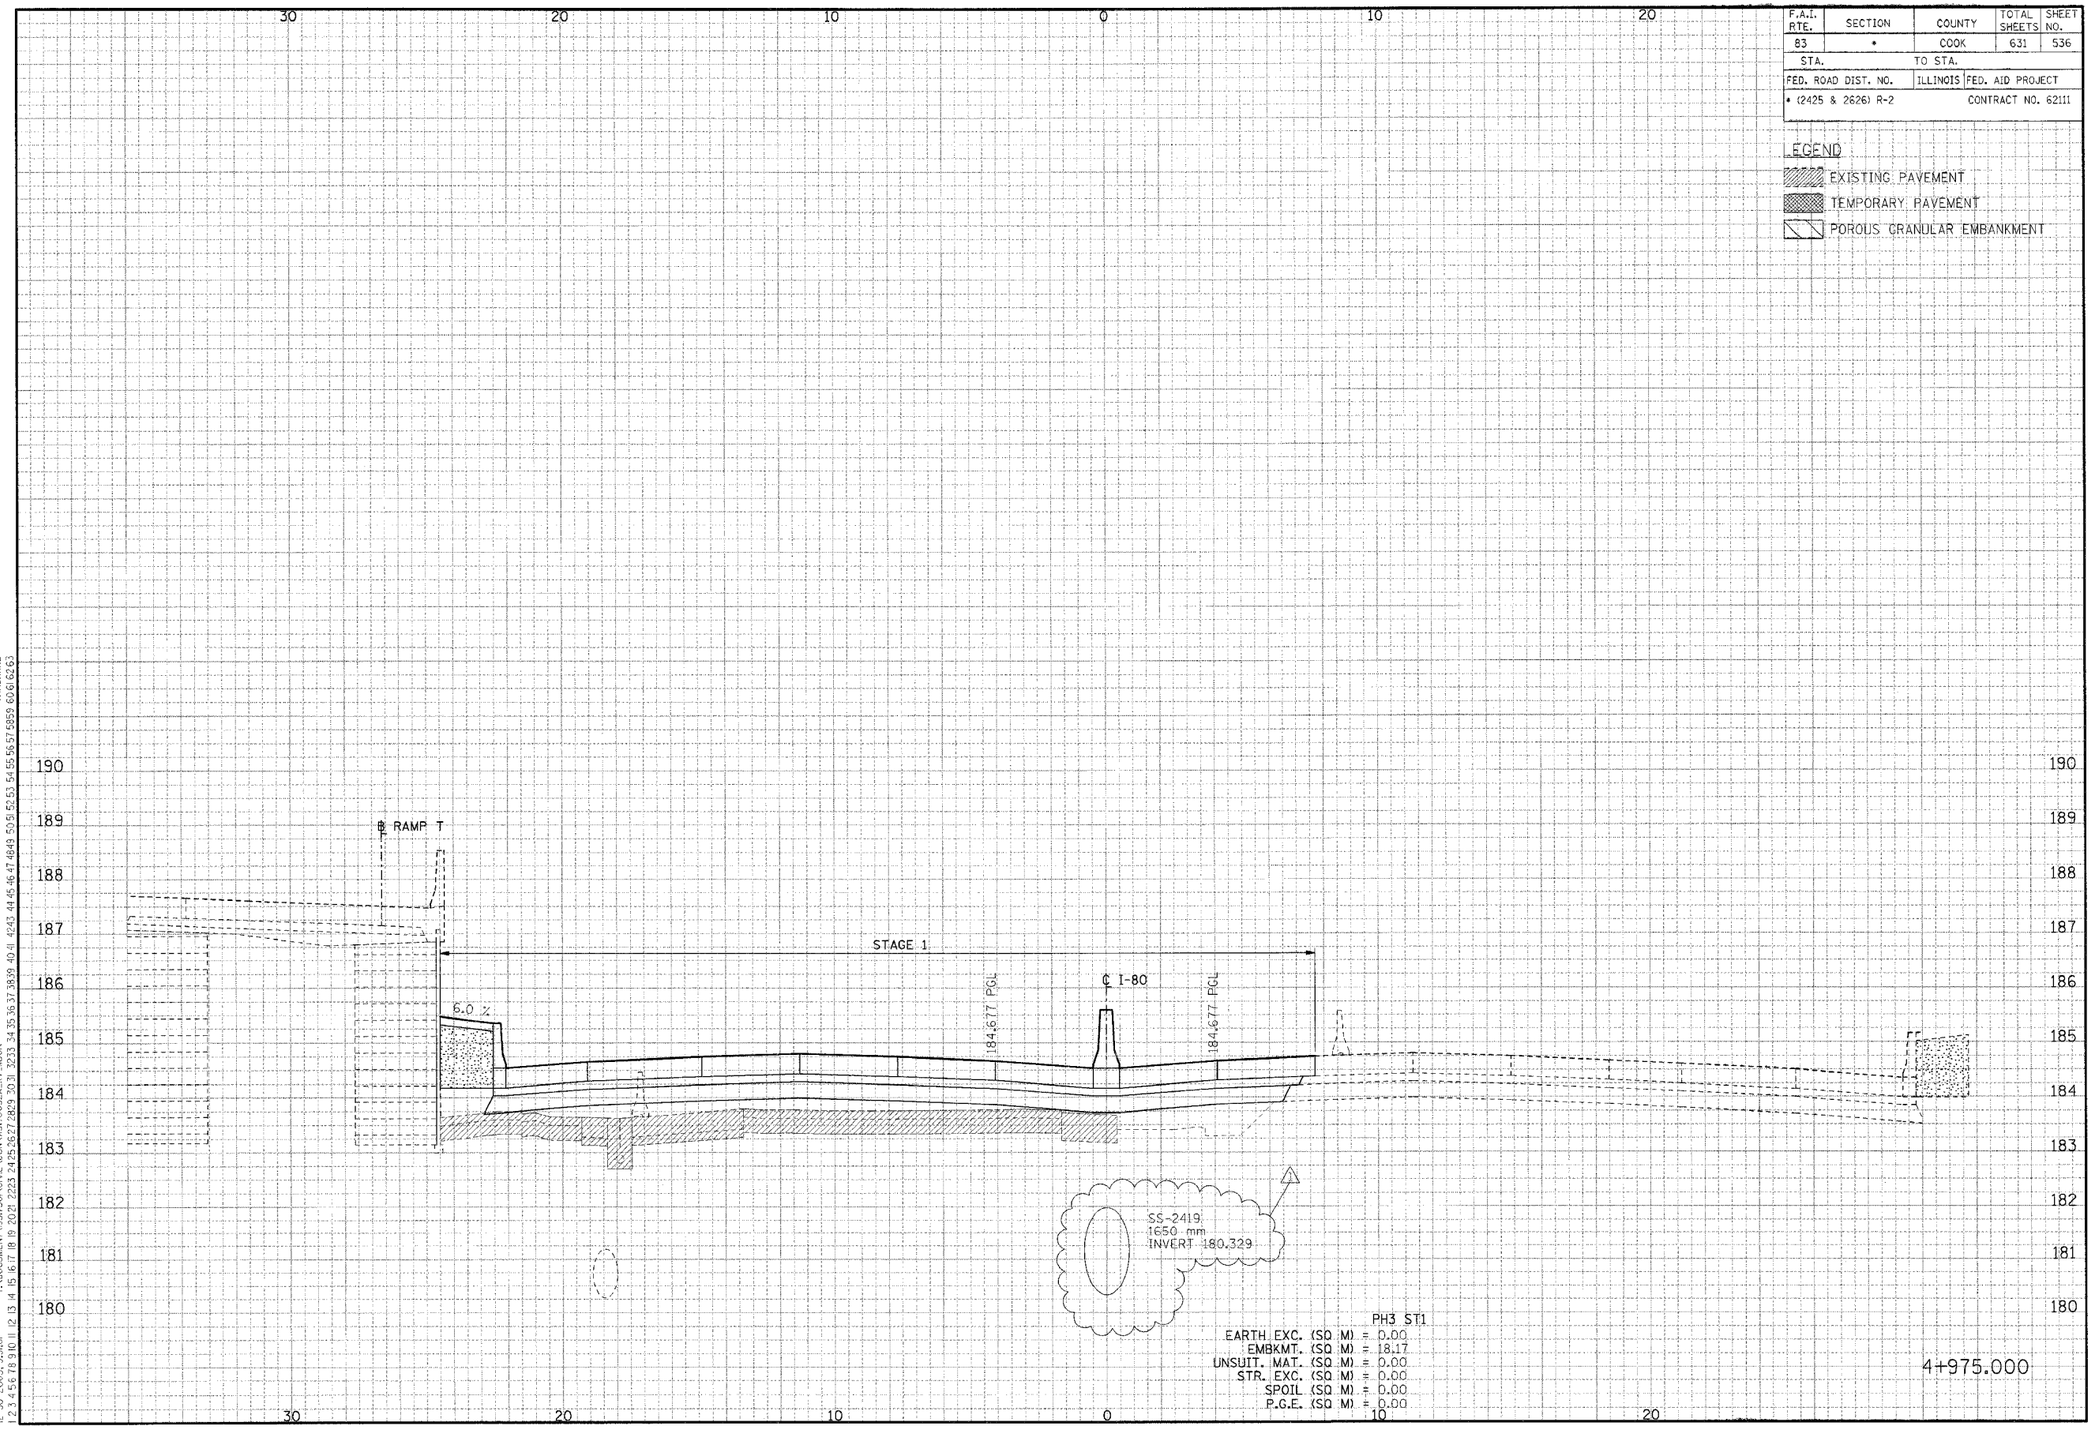

CROSS-SECTIONS FOR I-80/94

⚠ REVISED 01/04/2006, KV

..\VR99002A.DGN, ..\XPT0002A.DGN, ..\XPR70002A.DGN, ..\XPT0032A.DGN, ..\XWT0032A.DGN, ..\SI99R002A.DGN, ..\XWT0002A.DGN, ..\VRT0022A.DGN, ..\VR830022A.DGN, ..\PR99002A.DGN, ..\PR83002A.DGN, ..\DR83002A.DGN, ..\
12-30-2005, 9:19:01 T:\DOCUMENT\93750\CIVIL\DGN\XST0032A.XV LDGN VARSMNKZ