| F.A.Q. RTE. | SECTION | COUNTY | TOTAL SHEETS | SHEET NO. |
|---|---|---|---|---|
| 83 | * | COOK | 631 | 541 |
| STA. | | TO STA. | | |
| FED. ROAD DIST. NO. | | ILLINOIS | FED. AID PROJECT | |
| * (2425 & 2626) R-2 | | | CONTRACT NO. 62111 | |

LEGEND

EXISTING PAVEMENT

TEMPORARY PAVEMENT

POROUS GRANULAR EMBANKMENT

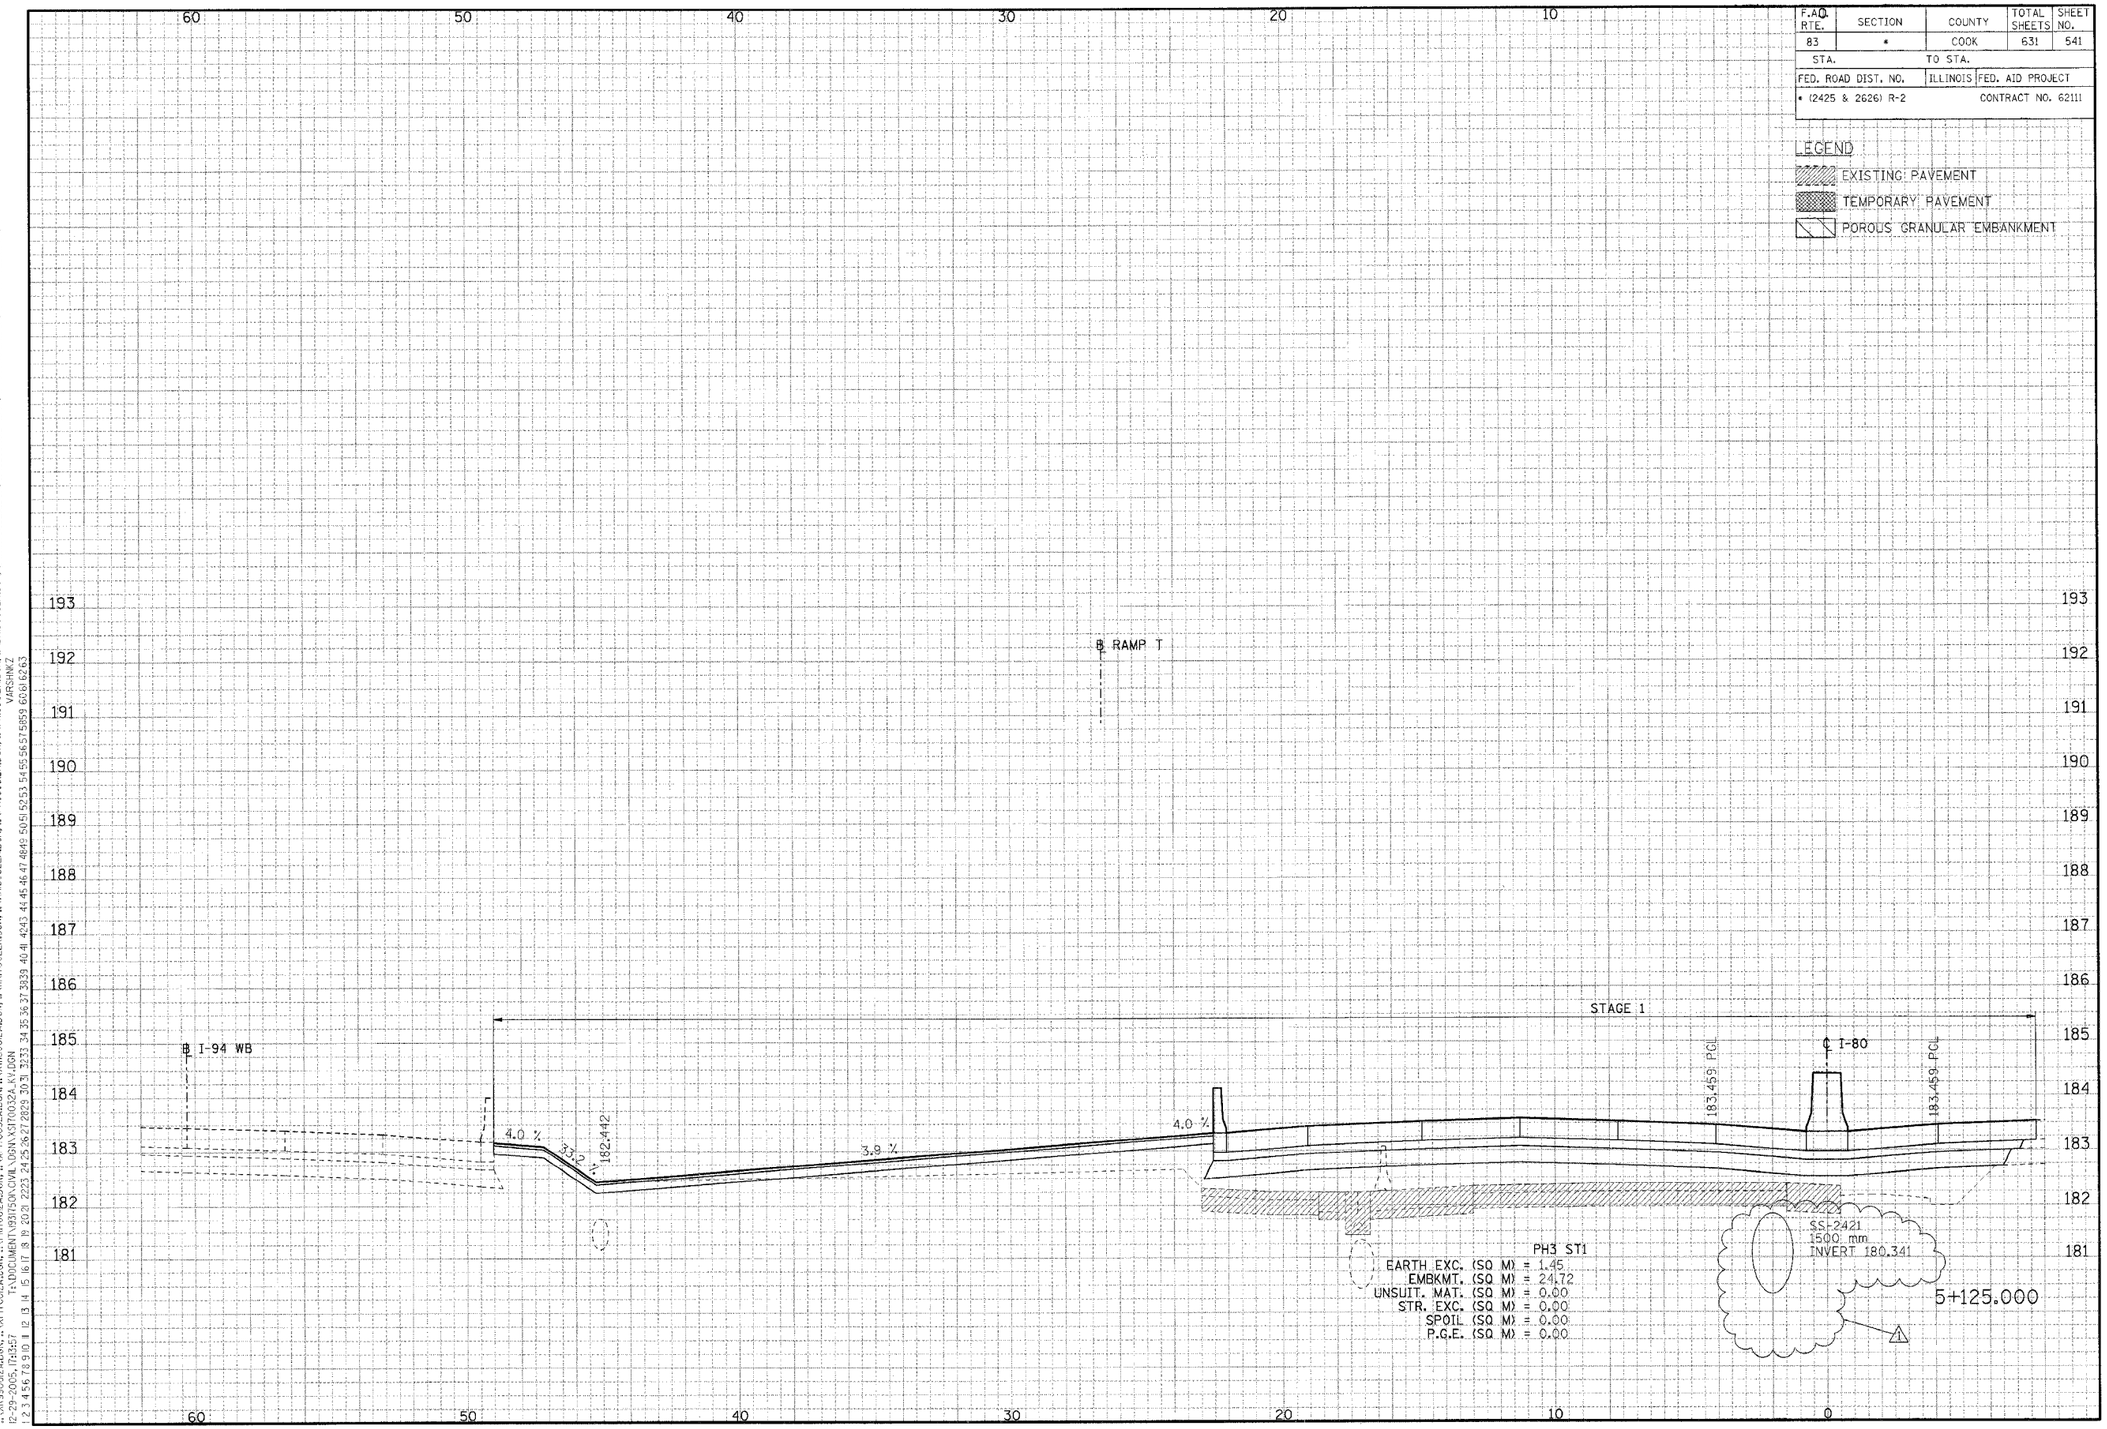


CROSS-SECTIONS FOR I-80/94

⚠ REVISED 01/04/2006. KV

FINAL SURVEY
NOTE BOOK
NO.
SURVEYED
PLOTTED
TEMPLATE
AREAS
AREAS CHECKED
BY
DATE

ORIGINAL SURVEY
NOTE BOOK
NO.
SURVEYED
PLOTTED
TEMPLATE
AREAS
AREAS CHECKED
BY
DATE


..\XR99002A.DGN, ..\XP17002A.DGN, ..\PR13002A.DGN, ..\PR13003A.DGN, ..\XWT0032A.DGN, ..\SL99R02A.DGN, ..\XW13002A.DGN, ..\XR17002A.DGN, ..\XR39022A.DGN, ..\PR99002A.DGN, ..\PR13002A.DGN, ..\XR99002A.DGN, ..\XP17002A.DGN, ..\PR17002A.DGN, ..\XP17003A.DGN, ..\XWT0032A.DGN, ..\SL99R02A.DGN, ..\XW13002A.DGN, ..\XR17002A.DGN, ..\XR39022A.DGN, ..\PR99002A.DGN, ..\PR13002A.DGN, ..\TR77022A.DGN, ..\
12-29-2005, 13:57 T:\DOCUMENT\93150K\CIVIL\DGN\X3T0032A_KV.DGN VARSHNKZ
1 2 