F.A.U. RTE.	SECTION	COUNTY	TOTAL SHEETS	SHEET NO.
83	*	COOK	631	543
STA.		TO STA.		
FED. ROAD DIST. NO.		ILLINOIS	FED. AID PROJECT	
* (2425 & 2626) R-2			CONTRACT NO. 62111	

LEGEND

EXISTING PAVEMENT

TEMPORARY PAVEMENT

POROUS GRANULAR EMBANKMENT

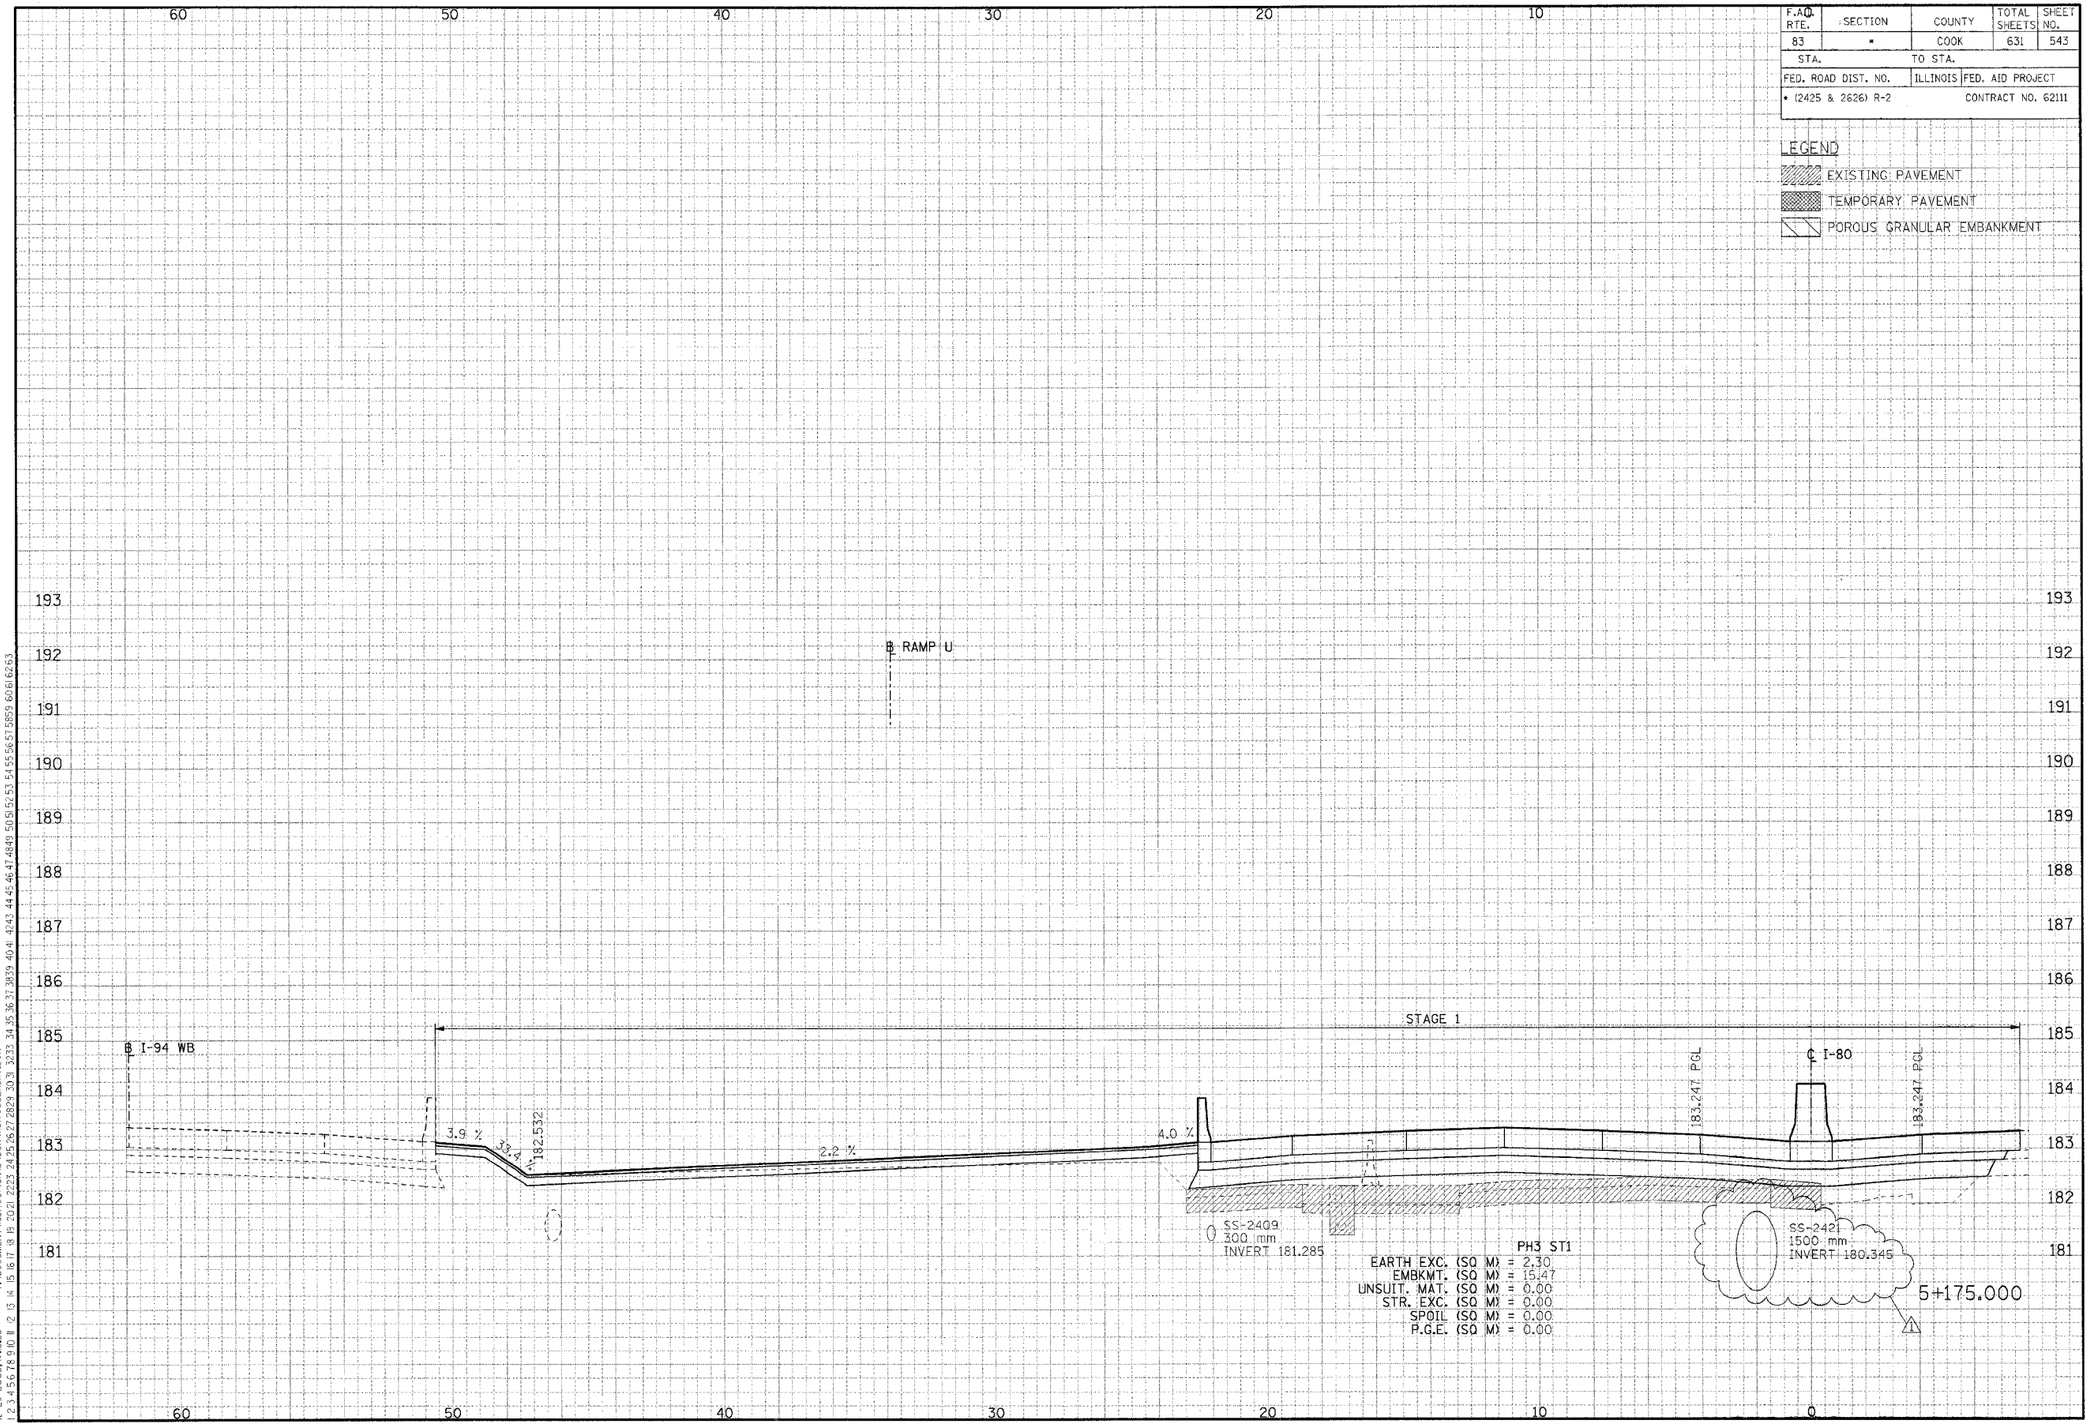

CROSS-SECTIONS FOR I-80/94

1 REVISED 01/04/2006. KV

ORIGINAL SURVEY | NOTE BOOK NO. | SURVEYED | PLOTTED | TEMPLATE | AREAS | AREAS CHECKED | BY | DATE

FINAL SURVEY | NOTE BOOK NO. | SURVEYED | PLOTTED | TEMPLATE | AREAS | AREAS CHECKED | BY | DATE

..\XR9900Z2A.DGN,..\XF70002A.DGN,..\P870002A.DGN,..\VP70032A.DGN,..\VW390E2A.DGN,..\VW70032A.DGN,..\VR70022A.DGN,..\XR30022A.DGN,..\PR9900Z2A.DGN,..\PR30022A.DGN,..\DR30032A.DGN,..\XW70032A.DGN,..\SL99R02A.DGN,..\N99R02A.DGN,..\TR77022A.DGN,..\
12-29-2005,17:35:58 T:\DOCUMENT\93750\CIVIL\DGN\XS70032A.KV.DGN VARSHNEY