F.A.D. RTE.	SECTION	COUNTY	TOTAL SHEETS	SHEET NO.
83	*	COOK	631	544
STA.		TO STA.		
FED. ROAD DIST. NO.		ILLINOIS	FED. AID PROJECT	
* (2425 & 2626) R-2			CONTRACT NO. 62111	

LEGEND

- EXISTING PAVEMENT
- TEMPORARY PAVEMENT
- POROUS GRANULAR EMBANKMENT

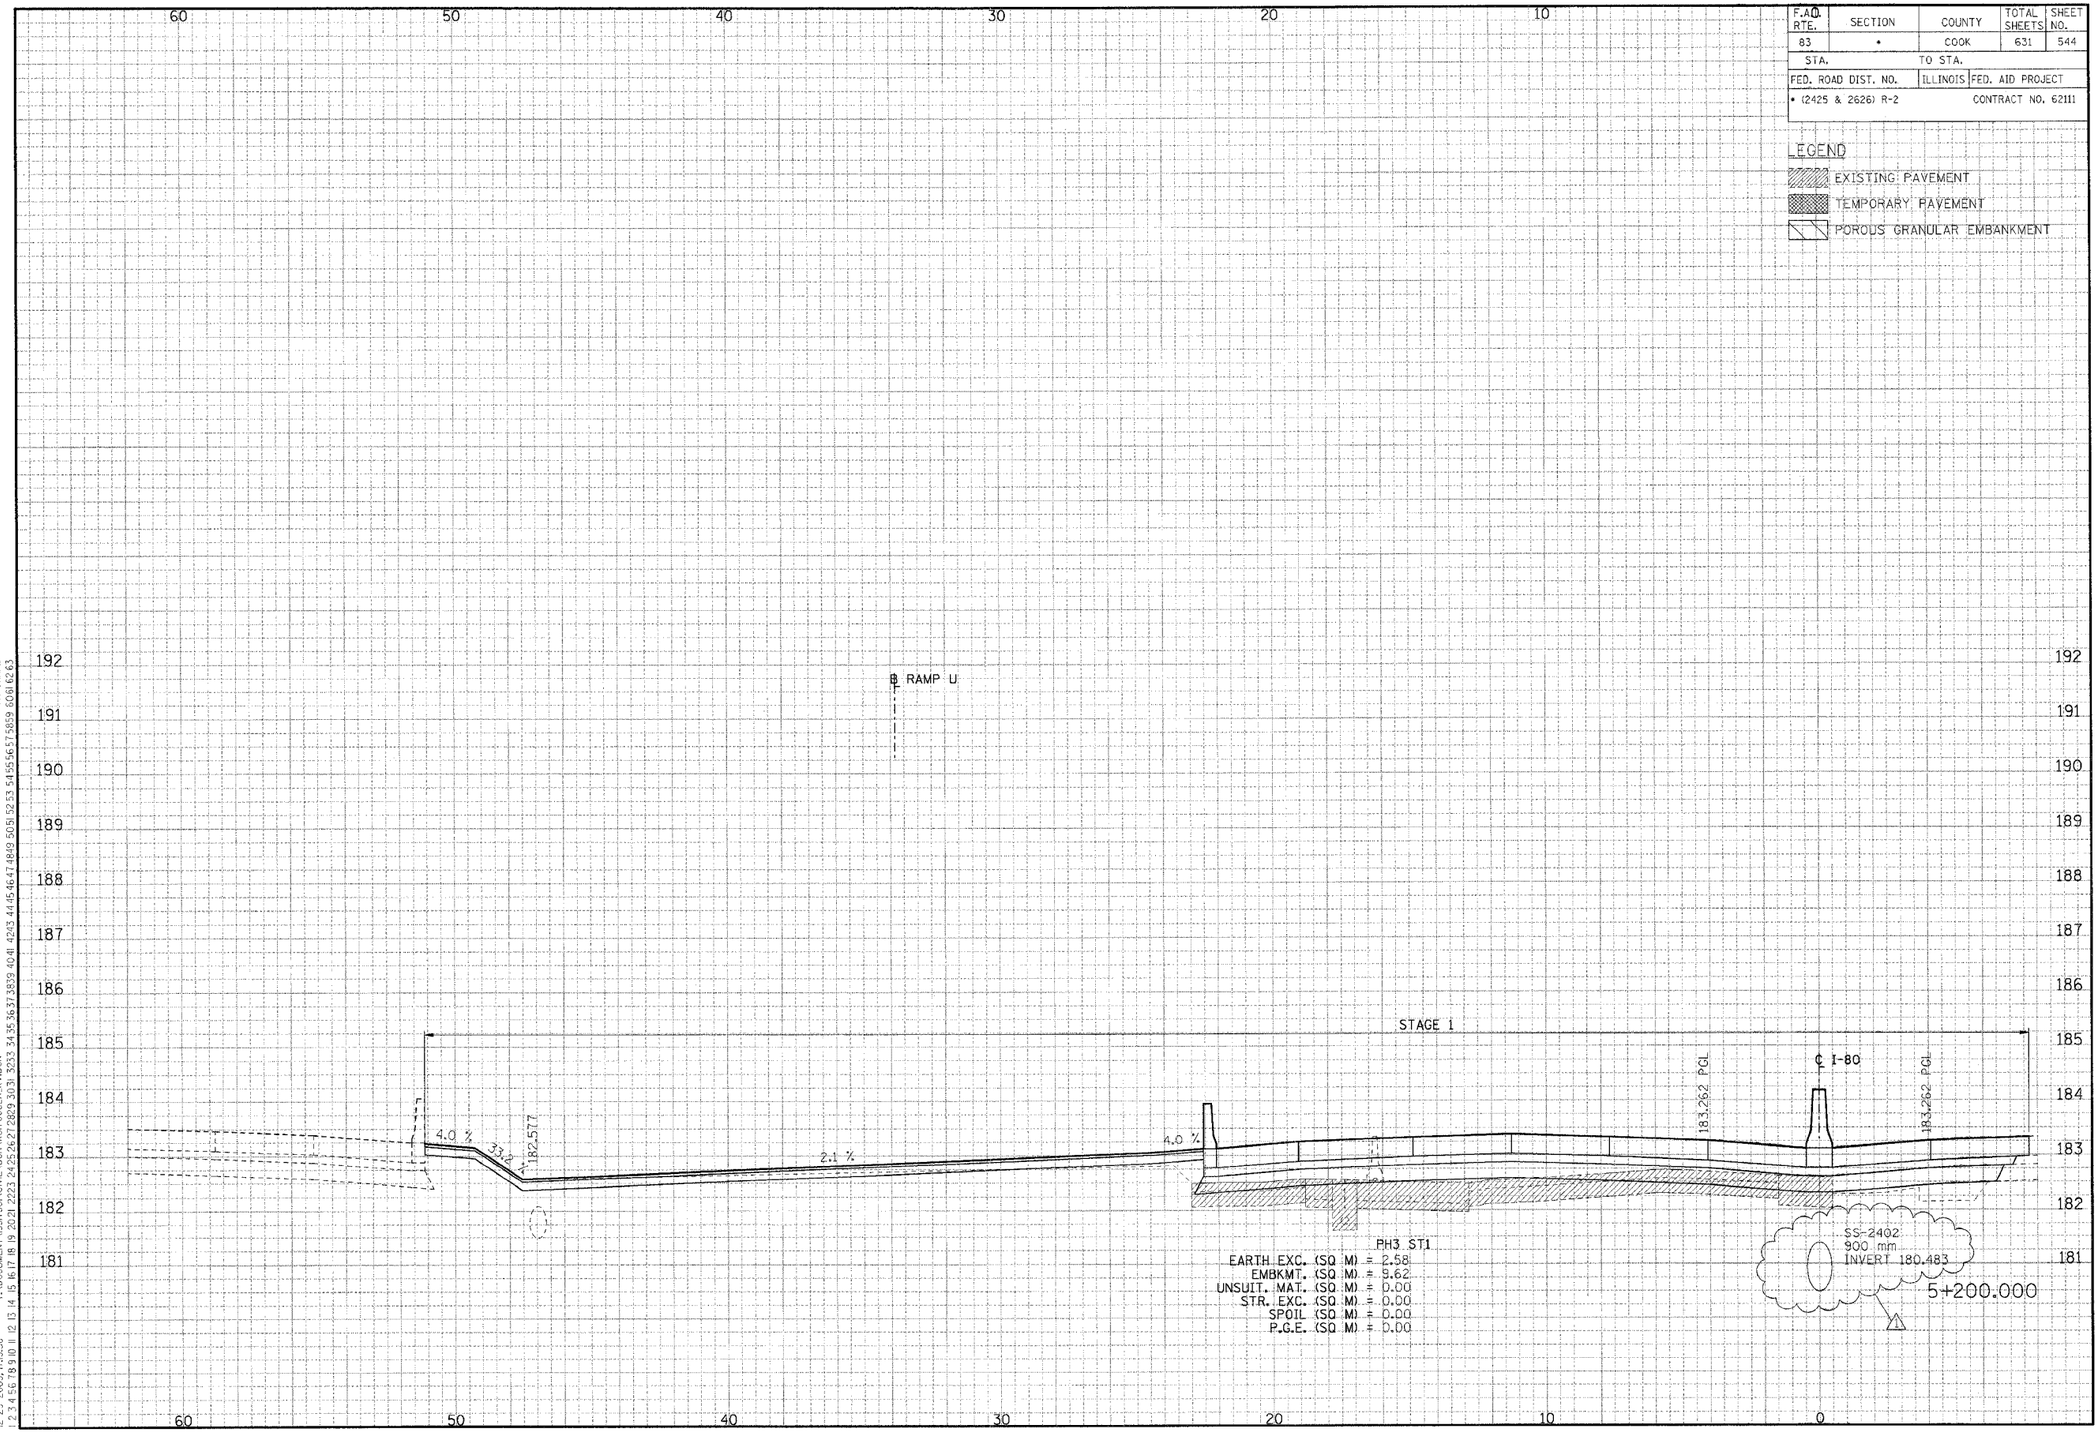

CROSS-SECTIONS FOR I-80/94

△1 REVISED 01/04/2006, KV

FINAL SURVEY | NOTE BOOK NO. | SURVEYED | PLOTTED | TEMPLATE | AREAS | AREAS CHECKED | BY | DATE

ORIGINAL SURVEY | NOTE BOOK NO. | SURVEYED | PLOTTED | TEMPLATE | AREAS | AREAS CHECKED | BY | DATE

..\XR99002A.DGN, ..\XPI70012A.DGN, ..\PRI70012A.DGN, ..\XPI70032A.DGN, ..\XWI30012A.DGN, ..\HRI70022A.DGN, ..\XRI30022A.DGN, ..\PR99002A.DGN, ..\PRI30012A.DGN, ..\DRI30032A.DGN, ..\XWI70032A.DGN, ..\SL99R012A.DGN, ..\I699R012A.DGN, ..\TRI77022A.DGN, ..\
12-29-2005, 11:35:58 T:\DOCUMENT\93I750\CIVIL\DGN\XSI70032A.KV.DGN VARSHNKZ
1 2 