F.A.U. RTE.	SECTION	COUNTY	TOTAL SHEETS	SHEET NO.
83	*	COOK	631	550
STA.		TO STA.		
FED. ROAD DIST. NO.		ILLINOIS	FED. AID PROJECT	
* (2425 & 2626) R-2			CONTRACT NO. 62111	

LEGEND

EXISTING PAVEMENT

TEMPORARY PAVEMENT

POROUS GRANULAR EMBANKMENT

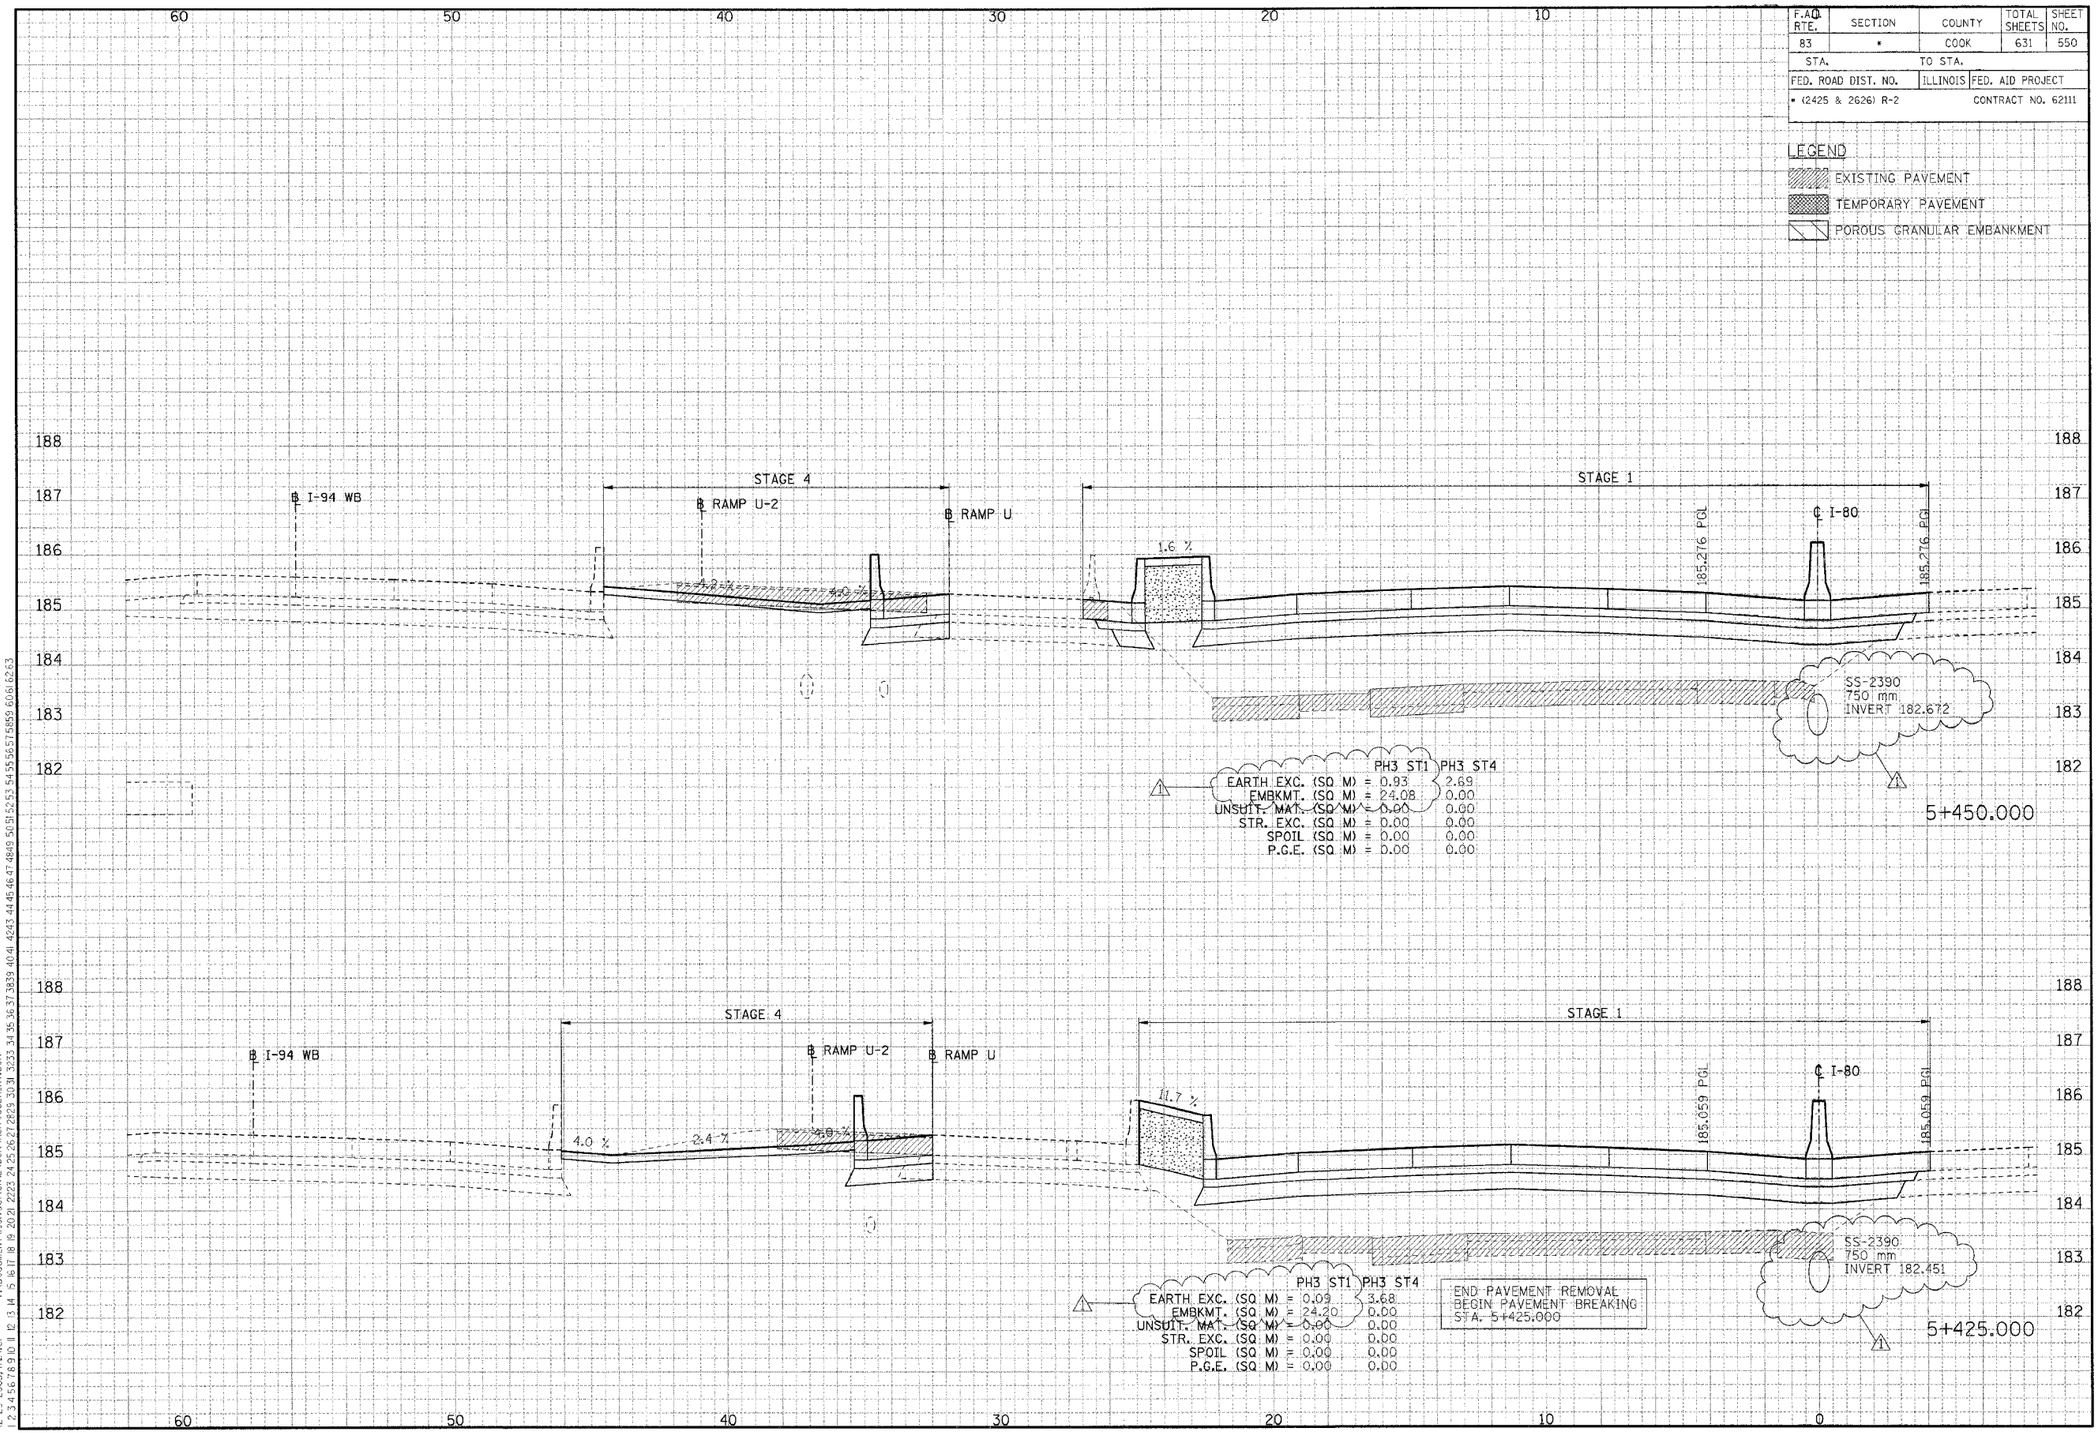

CROSS-SECTIONS FOR I-80/94

1 REVISED 01/04/2006, KV

FINAL SURVEY	SURVEYED	BY	DATE
NOTE BOOK	PLOTTED		
	TEMPLATE		
NO.	AREAS		
	AREAS CHECKED		

..\XR99002A.DGN, ..\XP10002A.DGN, ..\XP17002A.DGN, ..\XW30002A.DGN, ..\XR70022A.DGN, ..\XR30022A.DGN, ..\XP99002A.DGN, ..\XP10002A.DGN, ..\XP30002A.DGN, ..\XP70002A.DGN, ..\XW70002A.DGN, ..\SL99R02A.DGN, ..\W99R02A.DGN, ..\TR77022A.DGN, ..\
12-29-2005, 17:44:01 F:\DOCUMENT\99750\CIVIL\DGN\X370032A.KV.DGN VARSHNYZ