F.A.Q. RTE.	SECTION	COUNTY	TOTAL SHEETS	SHEET NO.
83	*	COOK	631	552
STA.		TO STA.		
FED. ROAD DIST. NO.		ILLINOIS	FED. AID PROJECT	
* (2425 & 2626) R-2			CONTRACT NO. 62111	

LEGEND

EXISTING PAVEMENT

TEMPORARY PAVEMENT

POROUS GRANULAR EMBANKMENT

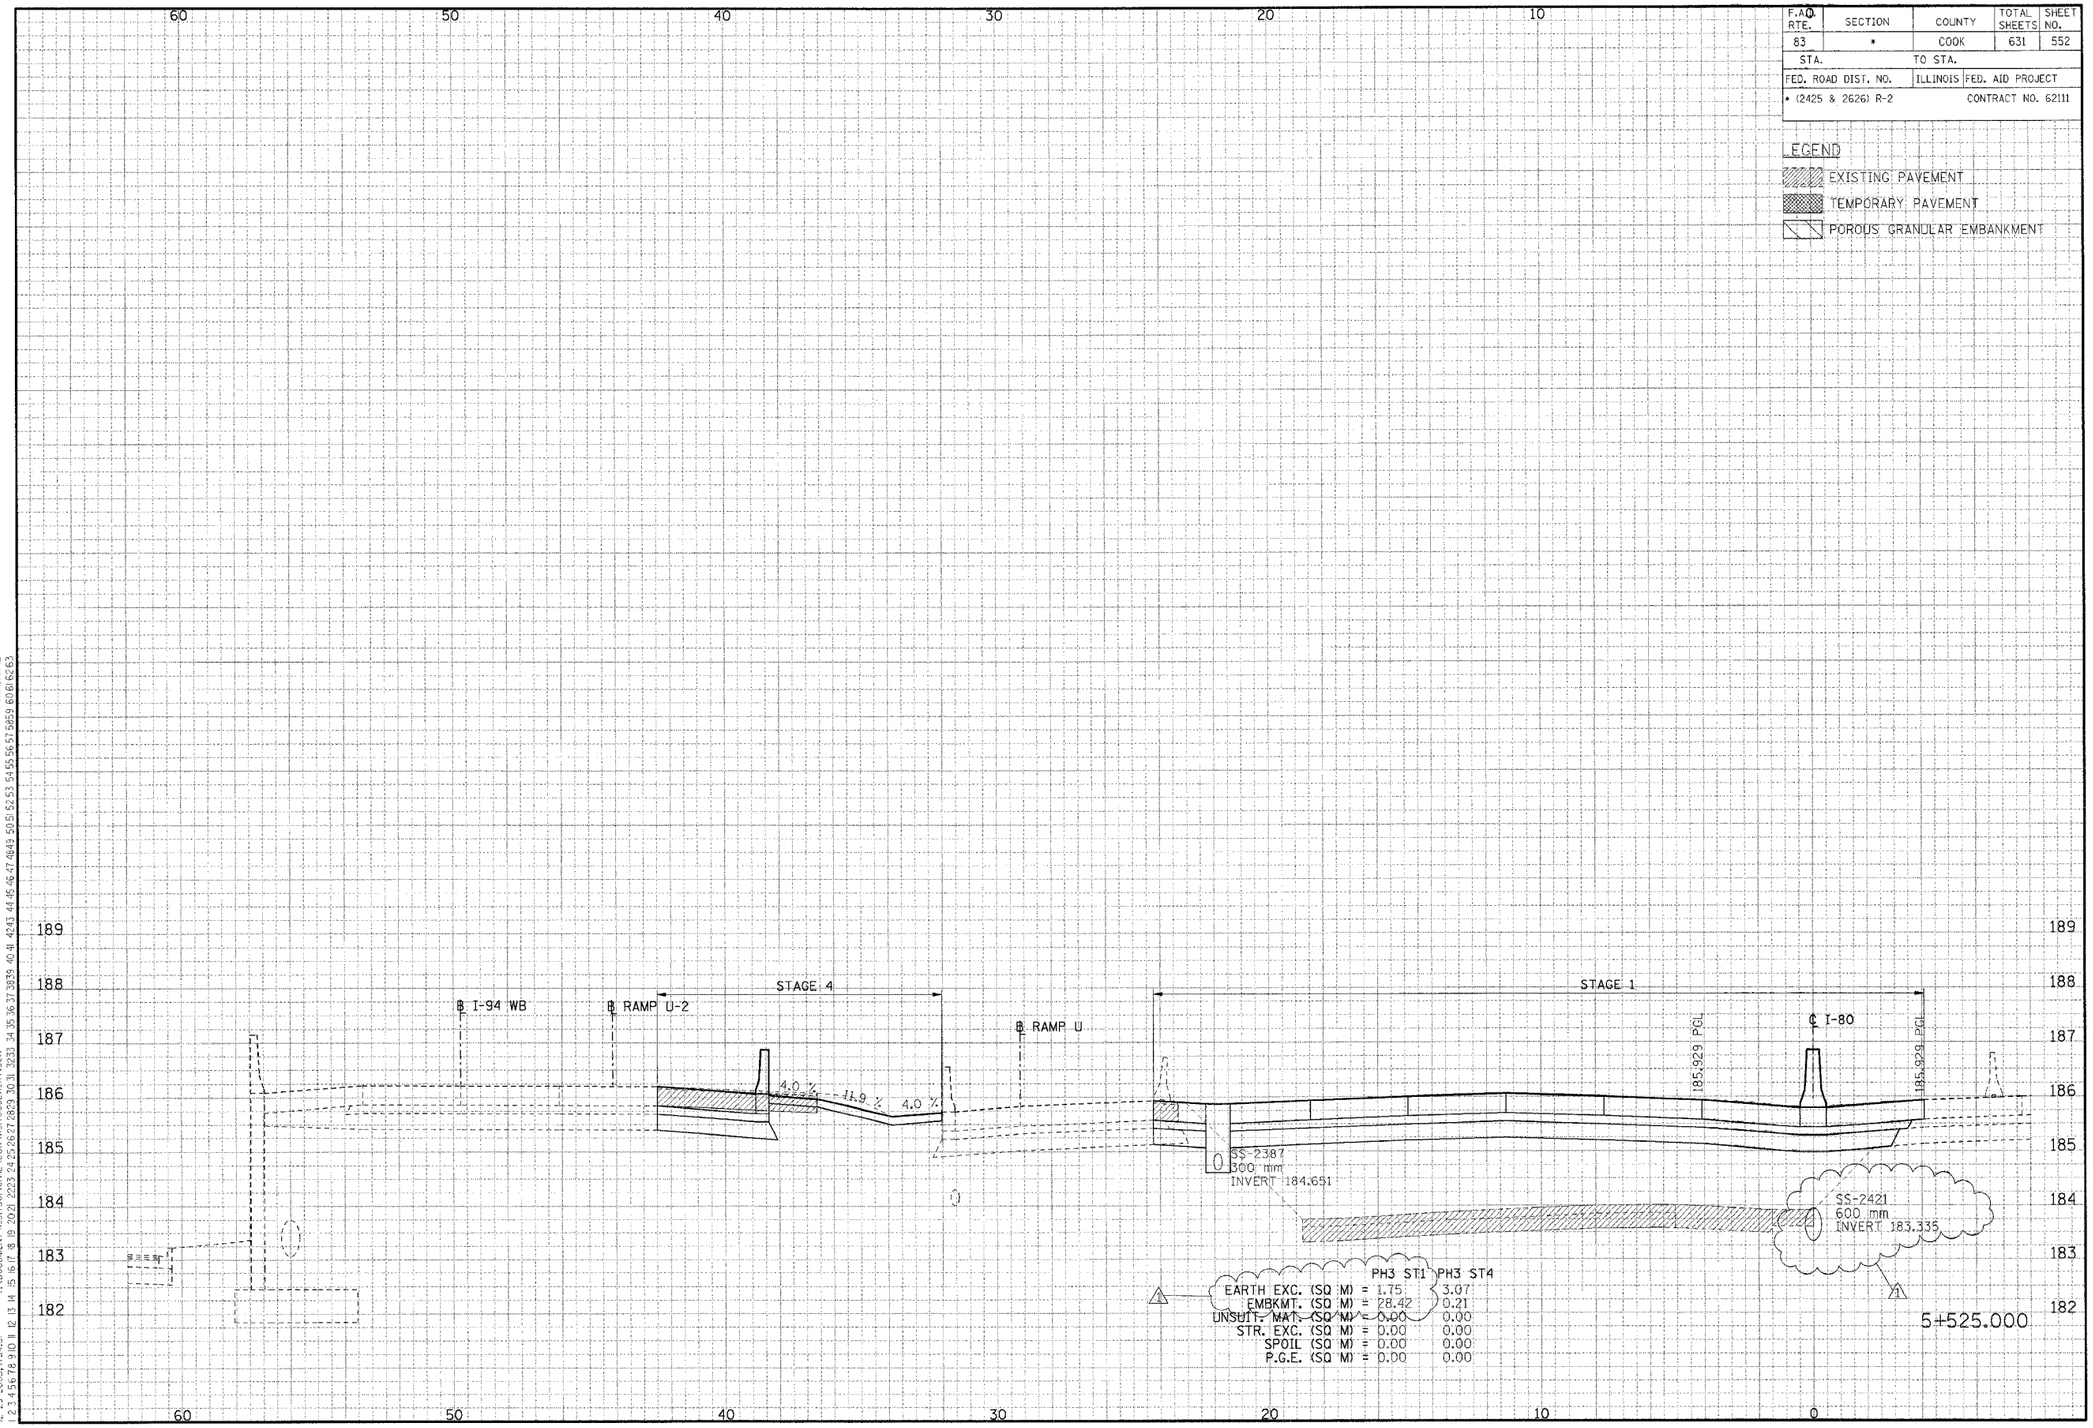

CROSS-SECTIONS FOR I-80/94

⚠ REVISED 01/04/2006, KV

..\XR99002A.DGN, ..\XP17002A.DGN, ..\PR17002A.DGN, ..\XP17003ZA.DGN, ..\XW17003ZA.DGN, ..\SL99I02A.DGN, ..\V99R002A.DGN, ..\TR17002A.DGN, ..\
..\XR99002A.DGN, ..\XP17002A.DGN, ..\PR17002A.DGN, ..\XP17003ZA.DGN, ..\XW17003ZA.DGN, ..\SL99I02A.DGN, ..\V99R002A.DGN, ..\TR17002A.DGN, ..\
..\XR99002A.DGN, ..\XP17002A.DGN, ..\PR17002A.DGN, ..\XP17003ZA.DGN, ..\XW17003ZA.DGN, ..\SL99I02A.DGN, ..\V99R002A.DGN, ..\TR17002A.DGN, ..\
12-29-2005, 17:44:0 T:\DOCUMENT\93750\CIVIL\DGN\XS170032A.KV.DGN VARSHNKZ
1 2 3 4 5 6 7 8 9 10 11 12 13 14 15 16 17 18 19 20 21 22 23 24 25 26 27 28 29 30 31 32 33 34 35 36 37 38 39 40 41 42 43 44 45 46 47 48 49 50 51 52 53 54 55 56 57 5859 6061626 3

ORIGINAL SURVEY	SURVEYED	BY	DATE
	PLOTTED		
NOTE BOOK	TEMPLATE		
NO.	AREAS CHECKED		

FINAL SURVEY	SURVEYED	BY	DATE
	PLOTTED		
NOTE BOOK	TEMPLATE		
NO.	AREAS CHECKED		