F.A.I. RTE.	SECTION	COUNTY	TOTAL SHEETS	SHEET NO.
83	*	COOK	631	555
STA.		TO STA.		
FED. ROAD DIST. NO.		ILLINOIS	FED. AID PROJECT	
* (2425 & 2626) R-2			CONTRACT NO. 62111	

LEGEND

EXISTING PAVEMENT

TEMPORARY PAVEMENT

POROUS GRANULAR EMBANKMENT

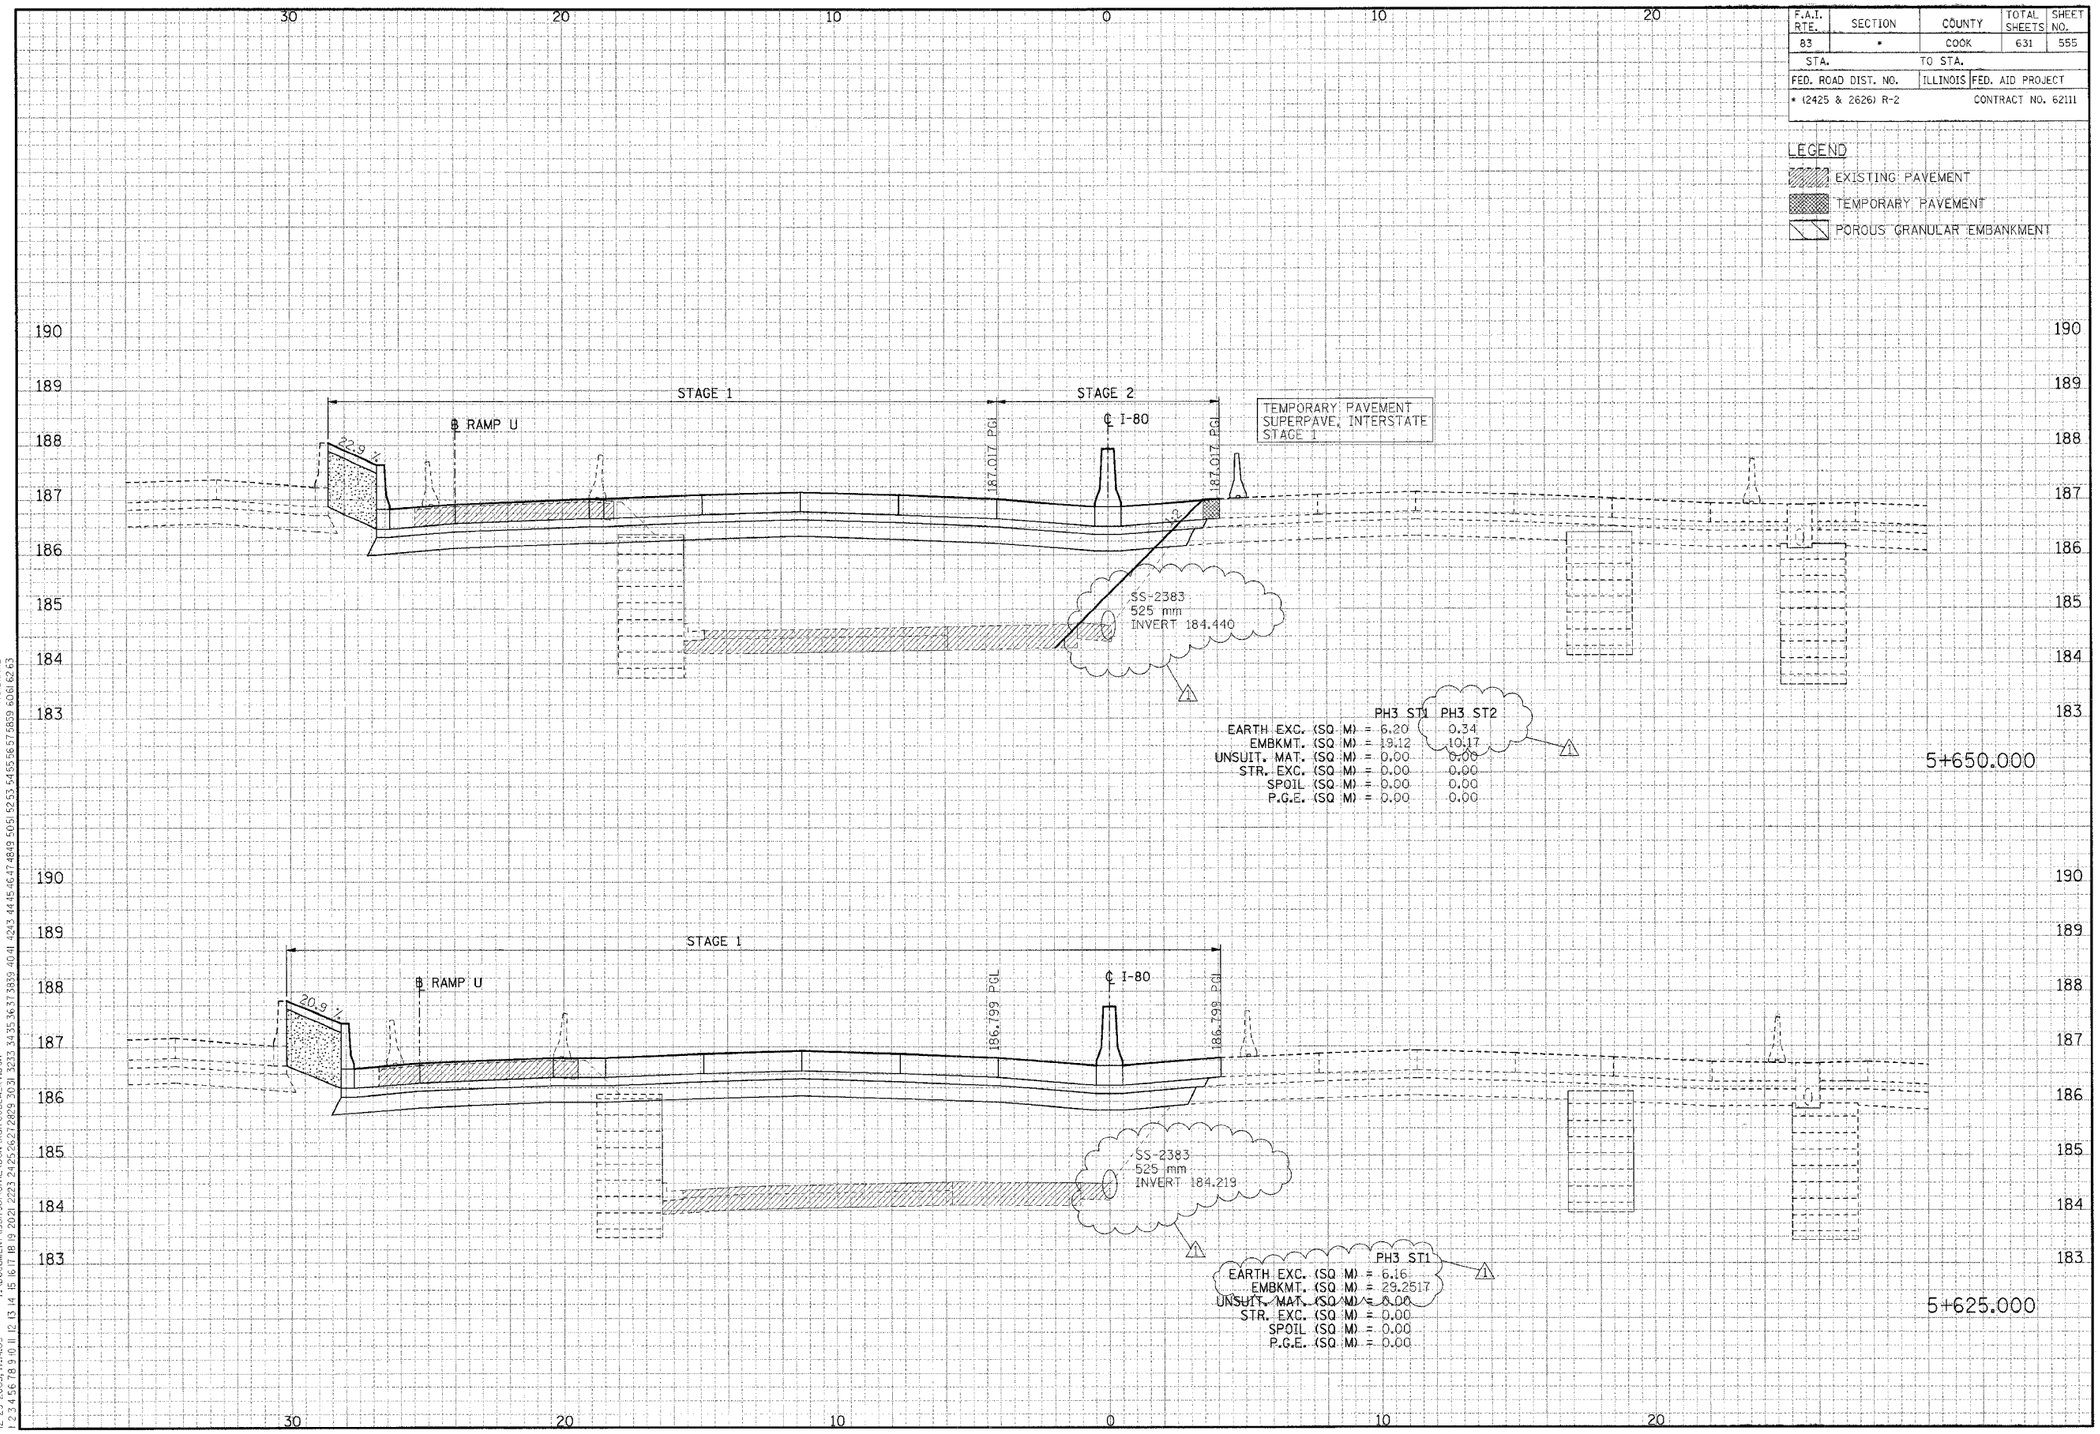

CROSS-SECTIONS FOR I-80/94

⚠ REVISED 01/04/2006, KV

FINAL SURVEY NOTE BOOK | BY | DATE
SURVEYED PLOTTED DESIGNED AREAS CHECKED
NO. AREAS

ORIGINAL SURVEY NOTE BOOK | BY | DATE
SURVEYED PLOTTED DESIGNED AREAS CHECKED
NO. AREAS

..\VR99002A.DGN, ..\VP70002A.DGN, ..\VP70002A.DGN, ..\VP70