F.A.I. RTE.	SECTION	COUNTY	TOTAL SHEETS	SHEET NO.
80/94	2626.2-R-2	COOK/LAKE	1207	194
STA.		TO STA.		
FED. ROAD DIST. NO.		ILLINOIS	FED. AID PROJECT	
CONTRACT NO. 62114			INDOT DES. NO. 0100987	

ALL DIMENSIONS IN METERS EXCEPT PAY ITEMS AND UNLESS NOTED OTHERWISE

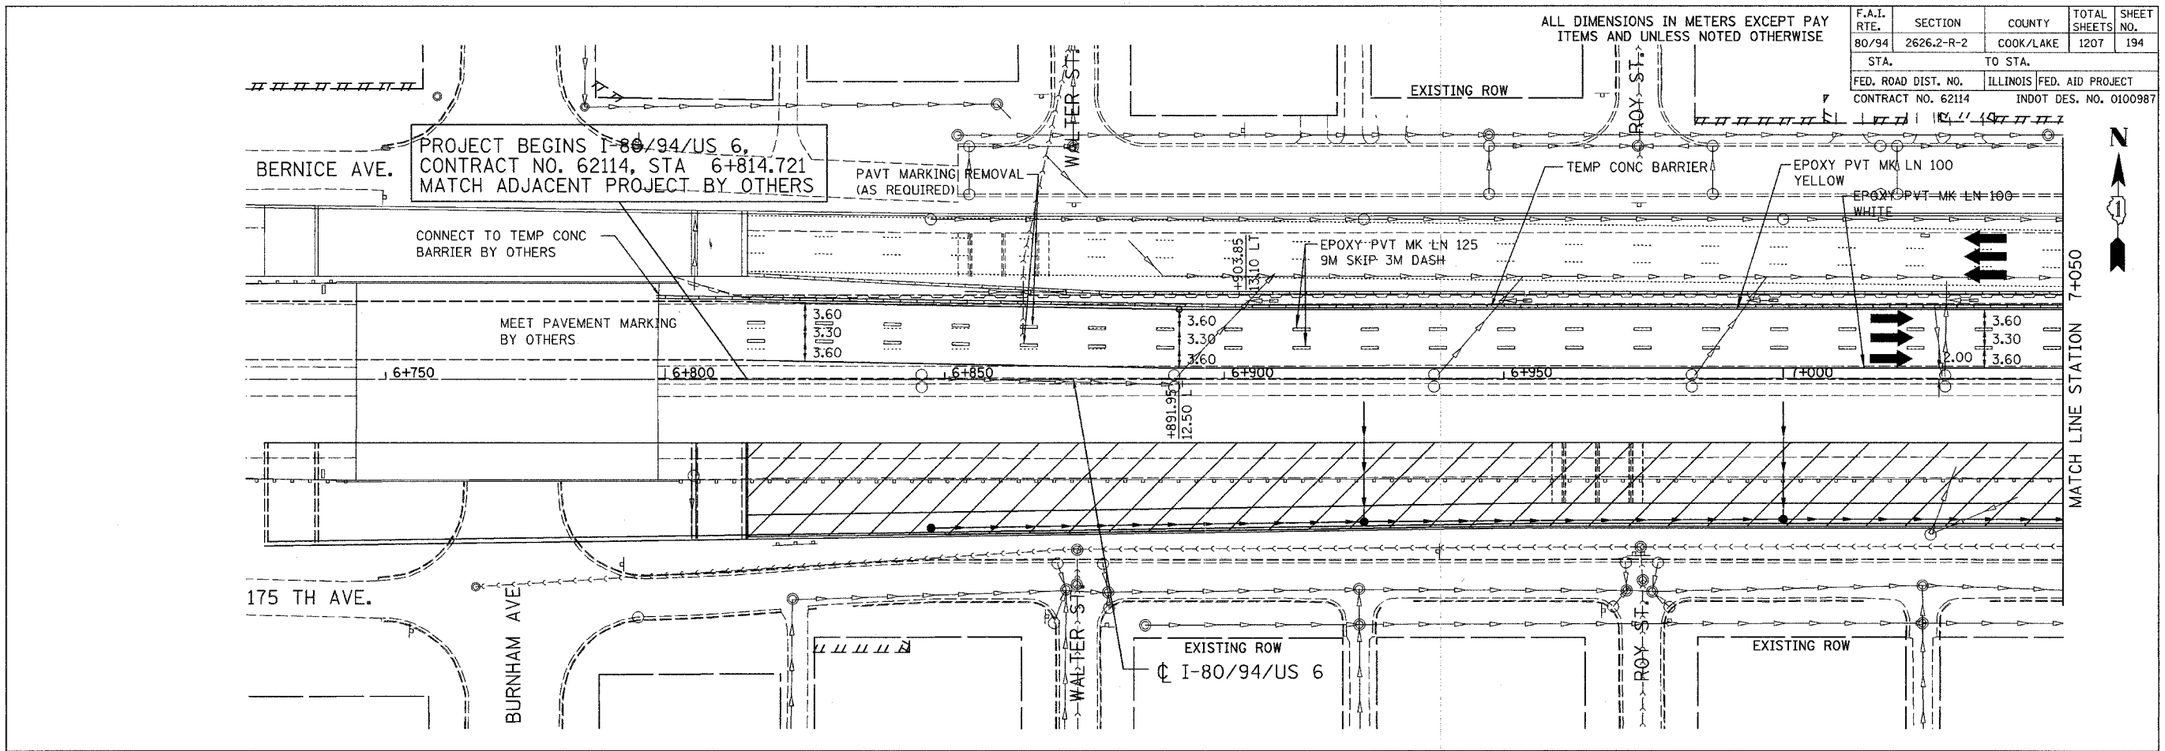

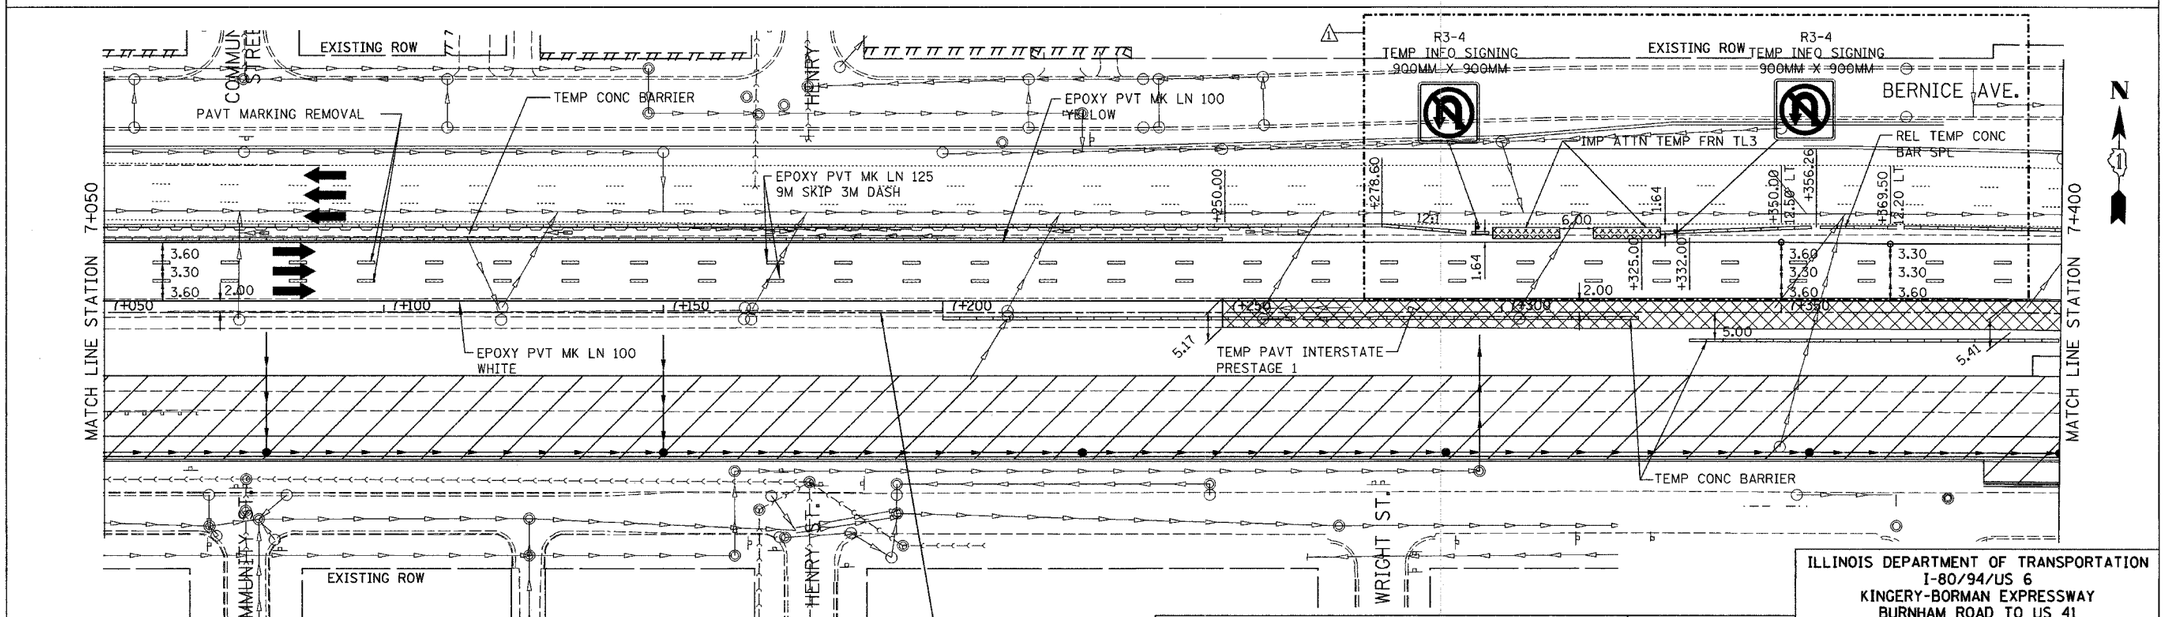

NOTES:

1. SEE MOT TYPICAL SECTIONS FOR LOCATION AND LIMITS OF APPLICATION.
2. EXTEND PROPOSED S.S. LATERALS AS FAR AS POSSIBLE TO CONNECT IN SUCCEEDING STAGES.
3. SEE LAYOUT TABLES FOR OFFSETS TO MOT LANE ASSIGNMENTS.

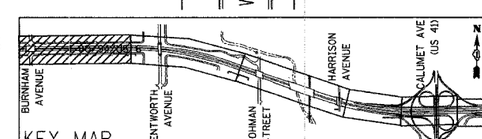

KEY MAP

REVISIONS		
	NAME	DATE
1	REV. JBS	11-14-05

ILLINOIS DEPARTMENT OF TRANSPORTATION
I-80/94/US 6
KINGERY-BORMAN EXPRESSWAY
BURNHAM ROAD TO US 41
MAINTENANCE OF TRAFFIC
STAGE 1
STA. 6+814.721 TO STA. 7+400

SCALE 1:500 DRAWN BY ACE/CAD
DATE 07/05 CHECKED BY TAE

AMERICAN CONSULTING ENGINEERS