| F.A.I. RTE. | SECTION | COUNTY | TOTAL SHEETS | SHEET NO. |
|---|---|---|---|---|
| 80/94 | 2626.2-R-2 | COOK | 1207 | 504 |
| STA. | | TO STA. | | |
| FED. ROAD DIST. NO. | | ILLINOIS | FED. AID PROJECT | |

CONTRACT NO. 62114

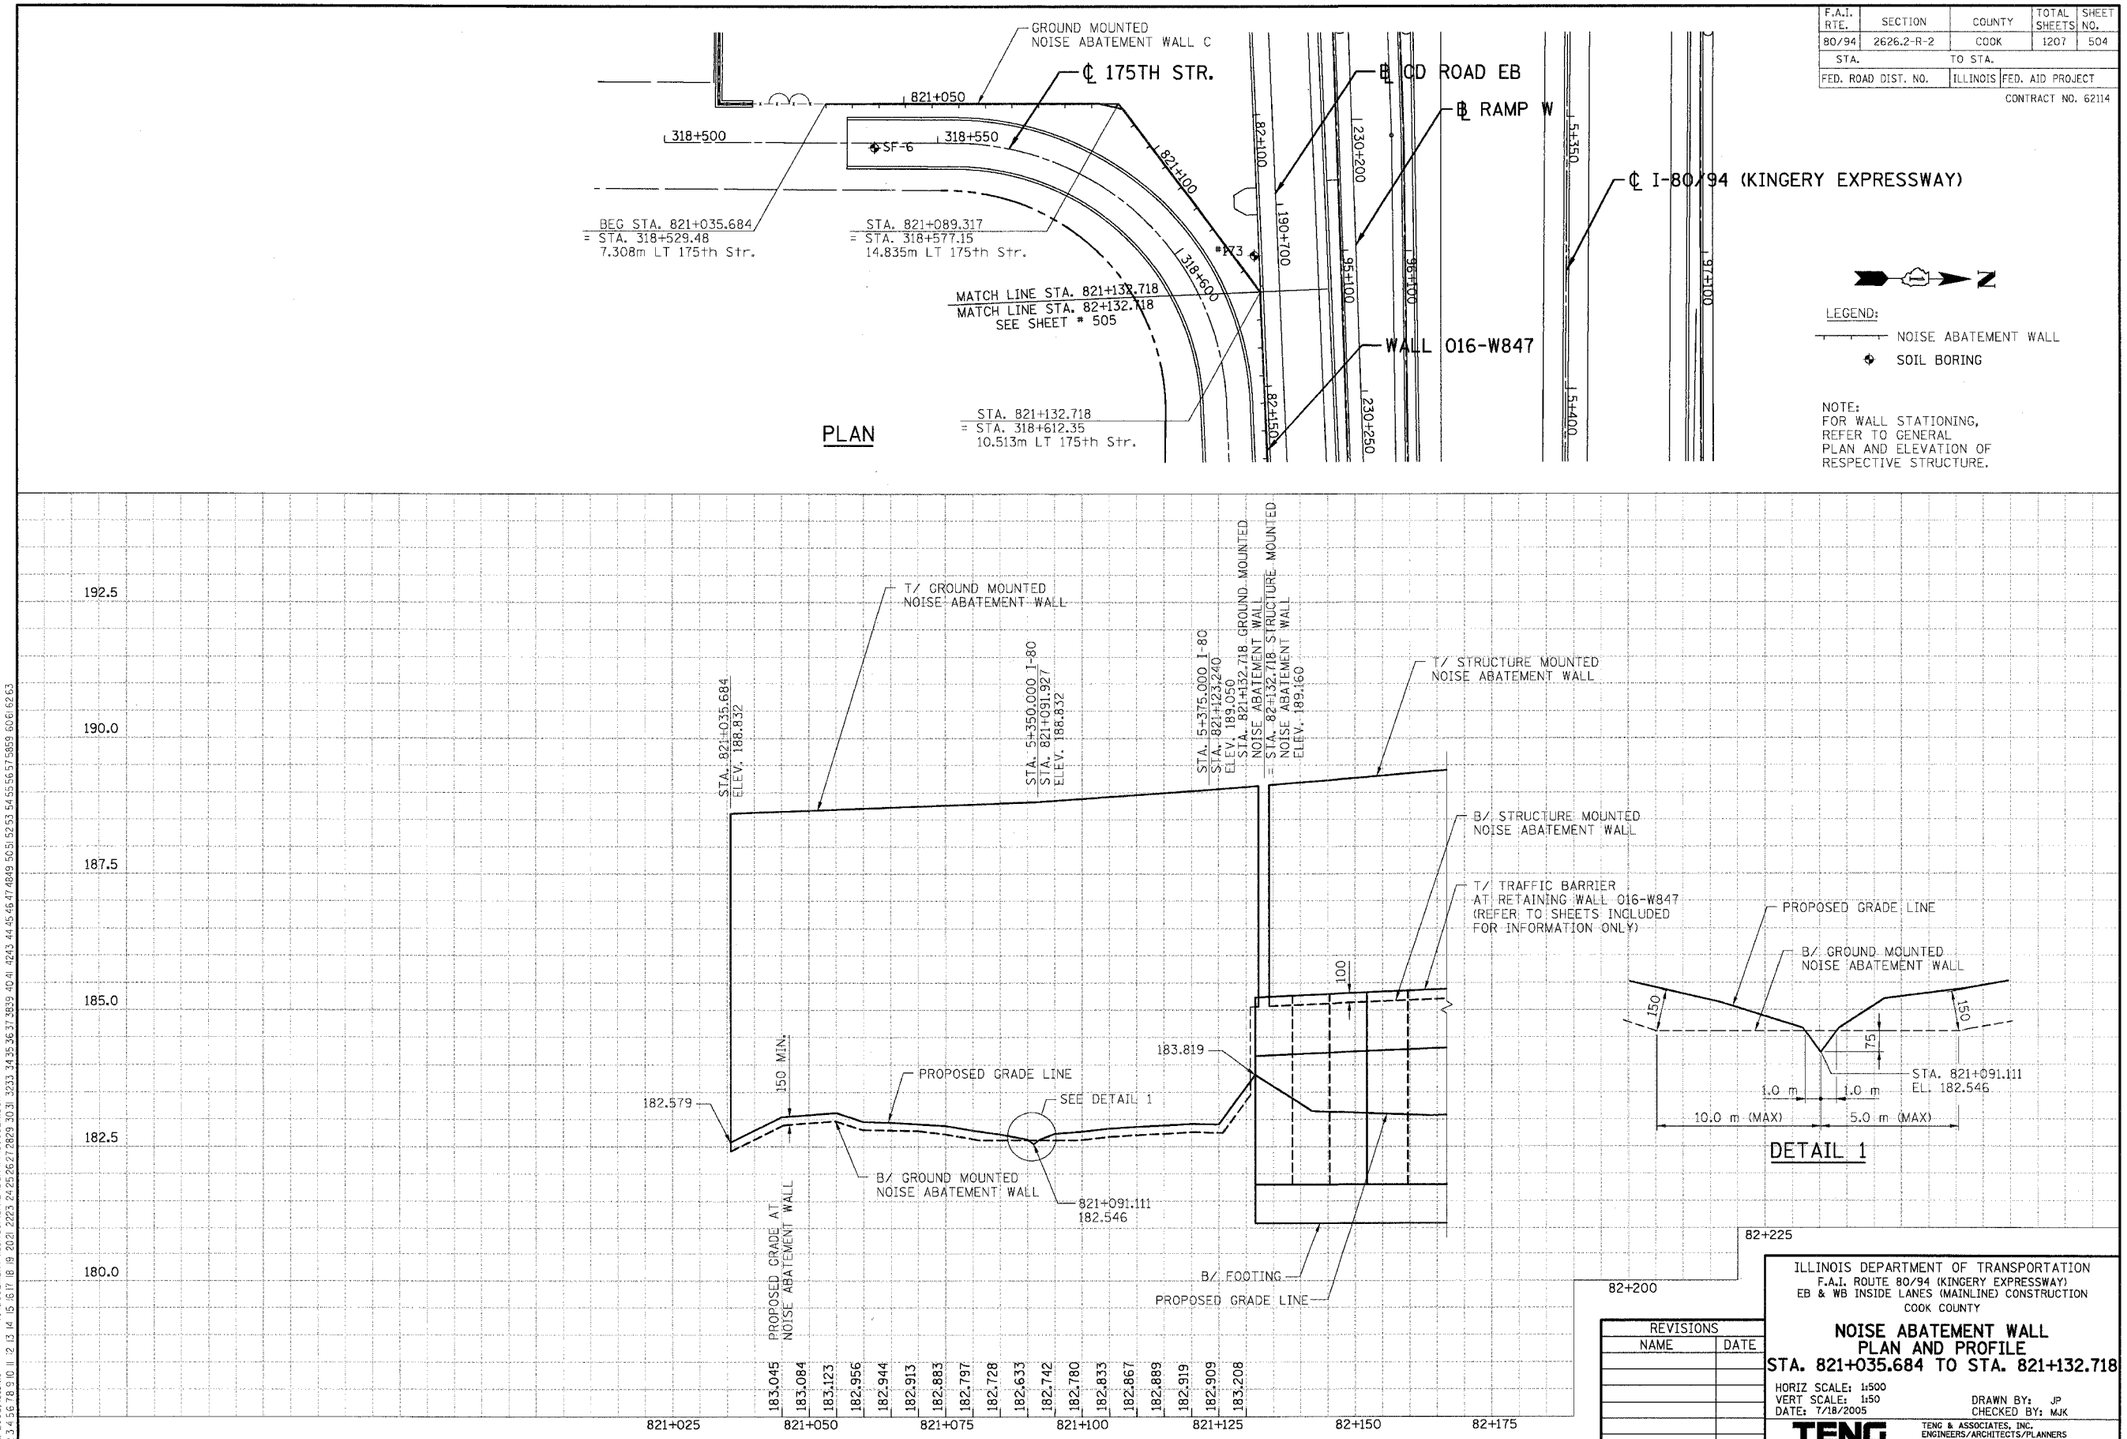


| REVISIONS | |
|---|---|
| NAME | DATE |

ILLINOIS DEPARTMENT OF TRANSPORTATION
F.A.I. ROUTE 80/94 (KINGERY EXPRESSWAY)
EB & WB INSIDE LANES (MAINLINE) CONSTRUCTION
COOK COUNTY

**NOISE ABATEMENT WALL**
**PLAN AND PROFILE**
**STA. 821+035.684 TO STA. 821+132.718**

HORIZ SCALE: 1:500
VERT SCALE: 1:50
DATE: 7/18/2005

DRAWN BY: JP
CHECKED BY: MJK

TENG
TENG & ASSOCIATES, INC.
ENGINEERS/ARCHITECTS/PLANNERS
CHICAGO, ILLINOIS

| PRE-FINAL SURVEY | | BY | DATE |
|---|---|---|---|
| NOTE BOOK | SURVEYED | | |
| | PLOTTED | | |
| | TEMPLATE | | |
| | AREAS | | |
| NO. | AREAS CHECKED | | |

| ORIGINAL SURVEY | | BY | DATE |
|---|---|---|---|
| NOTE BOOK | SURVEYED | | |
| | PLOTTED | | |
| | TEMPLATE | | |
| | AREAS | | |
| NO. | AREAS CHECKED | | |

..\PR99002A.DGN, ..\HR99002A.DGN, ..\HR99002A.DGN, ..\FR80002A.DGN, ..\PFIA7002A.DGN, ..\AB99002A.DGN, ..\RR130022A.DGN, ..\FR80002A.DGN, ..\PF80002A.DGN
7-11-2005, 13:31:19 T:\DOCUMENT\93175011\CIVIL\DGN\PF80092A.DGN BAJZEKKJ
1 2 