F.A.I. RTE.	SECTION	COUNTY	TOTAL SHEETS	SHEET NO.
80/94	2626.2-R-2	COOK	1207	506
STA.		TO STA.		
FED. ROAD DIST. NO.		ILLINOIS	FED. AID PROJECT	

CONTRACT NO. 62114

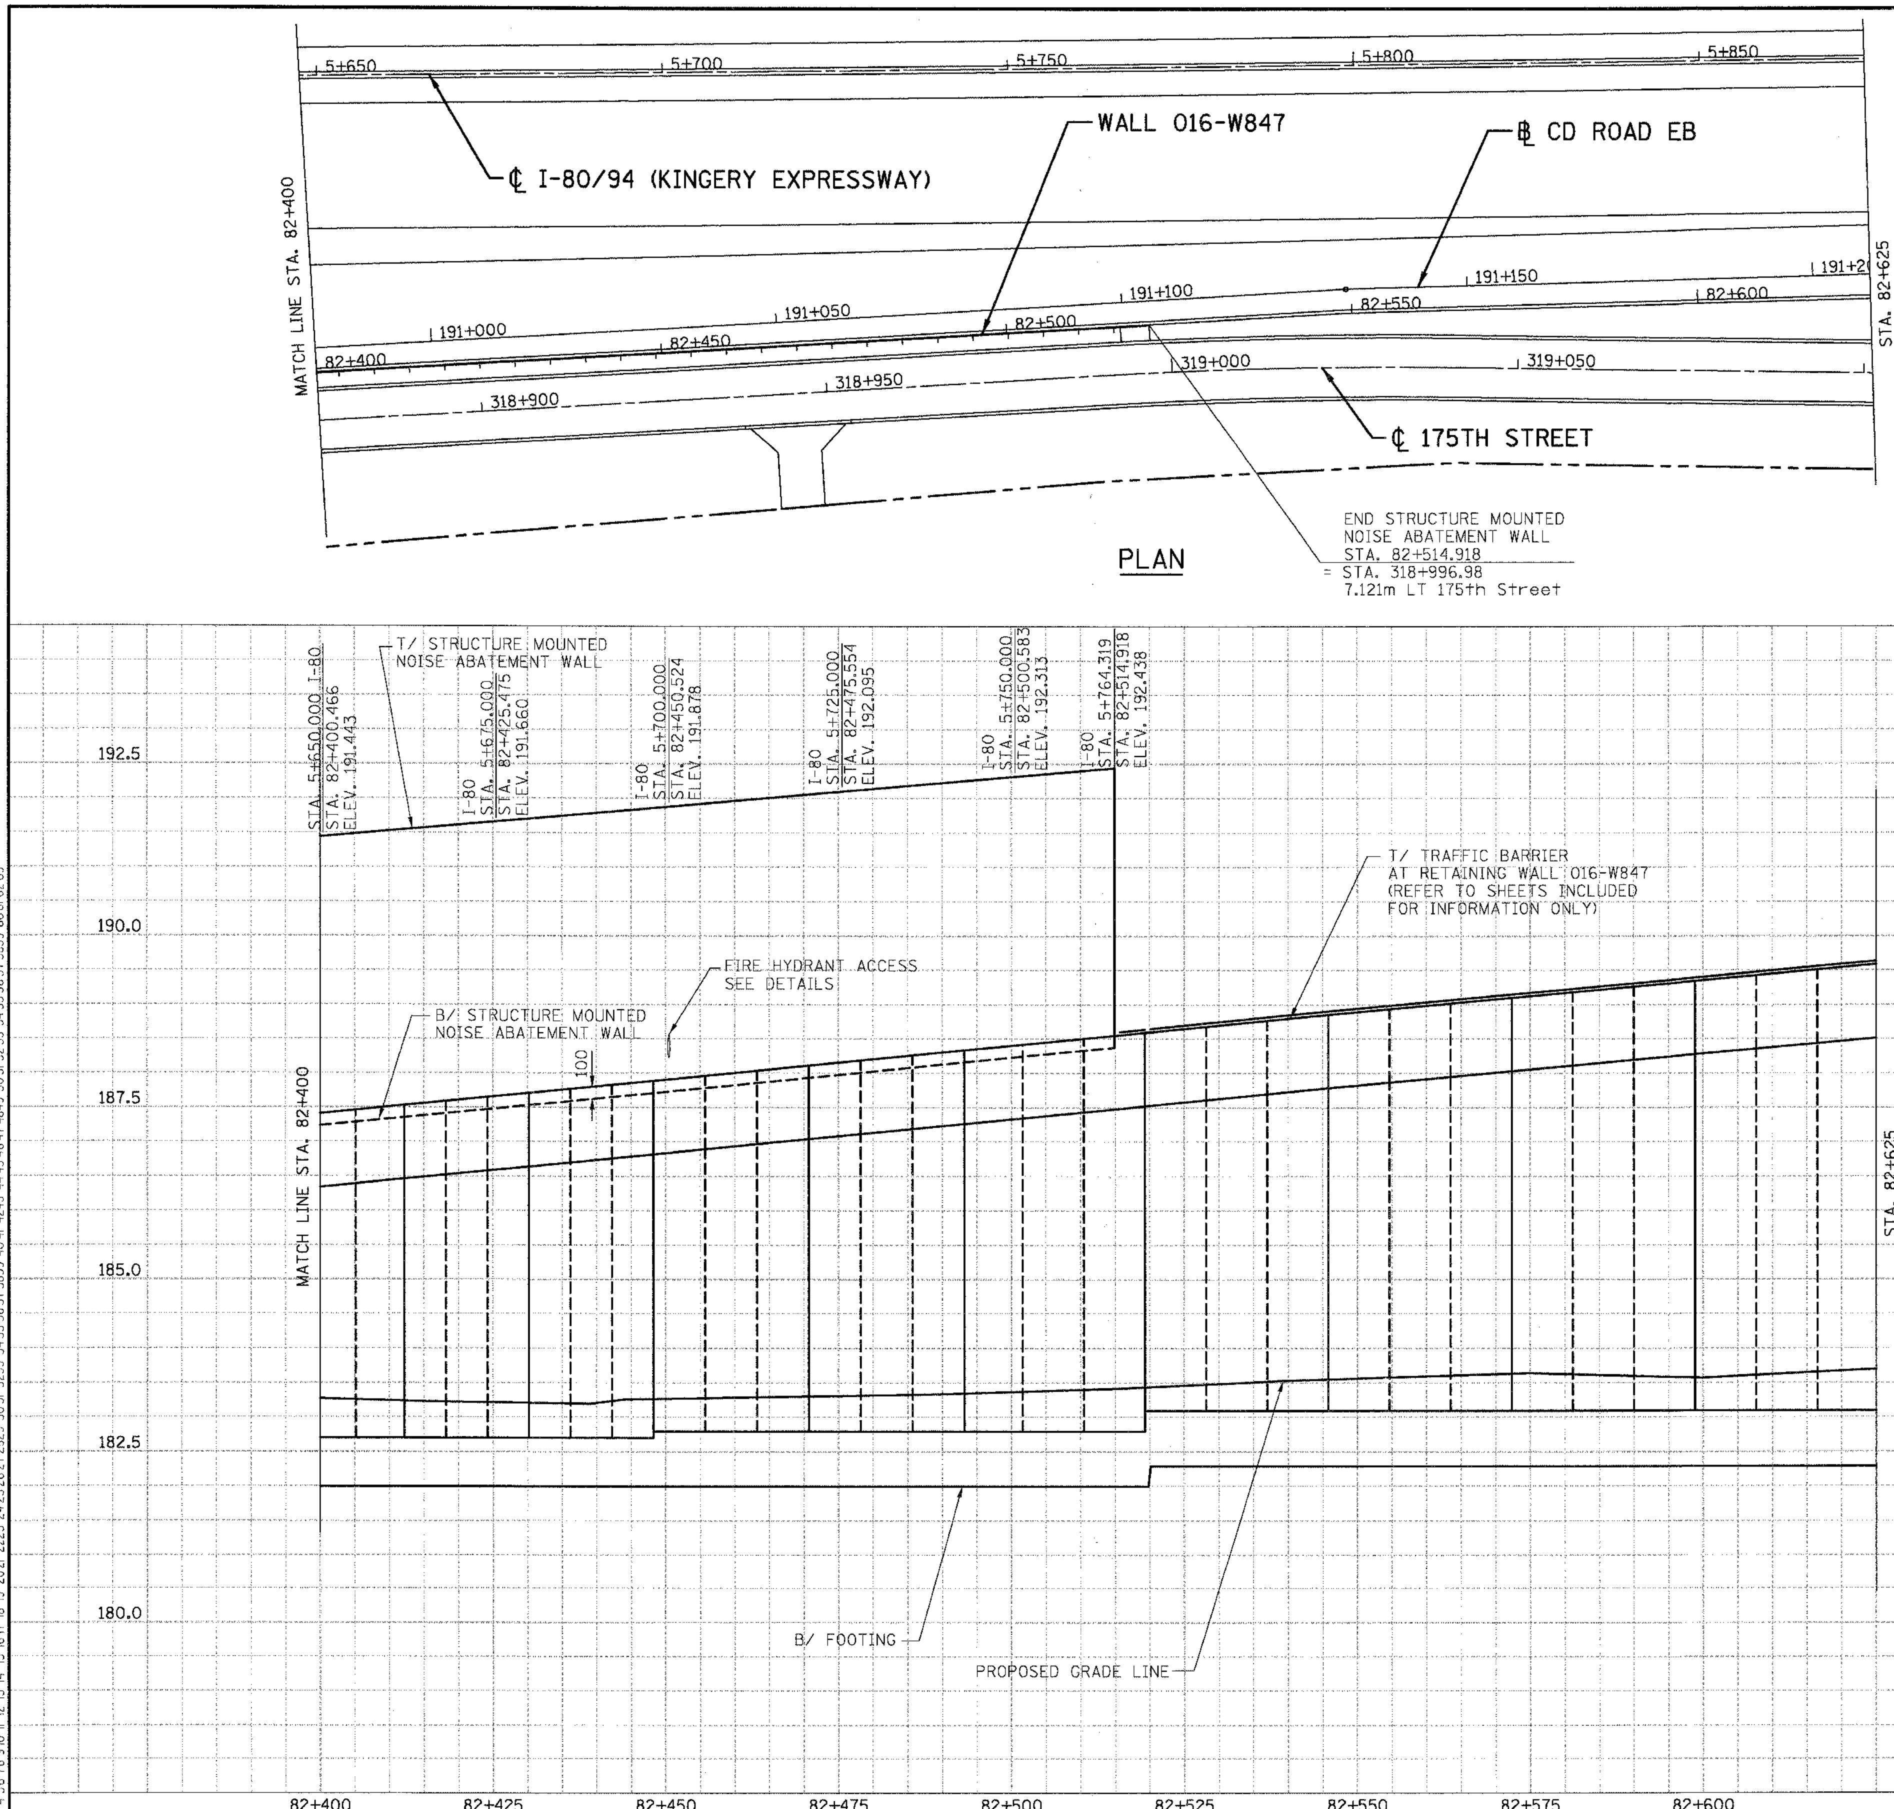

N

LEGEND:

NOISE ABATEMENT WALL

NOTE:
FOR WALL STATIONING, REFER TO GENERAL PLAN AND ELEVATION OF RESPECTIVE STRUCTURE.

PRE-FINAL SURVEY	SURVEYED / PLOTTED	BY	DATE
NOTE BOOK	TEMPLATE / AREAS		
NO.	AREAS CHECKED		

ORIGINAL SURVEY	SURVEYED / PLOTTED	BY	DATE
NOTE BOOK	TEMPLATE / AREAS		
NO.	AREAS CHECKED		

..\PR990012A.DGN, ..\HR99R012A.DGN, ..\HR990022A.DGN, ..\FRI80012A.DGN, ..\PFI80012A.DGN, ..\AB990012A.DGN, ..\RRI30022A.DGN, ..\PFI80072A.DGN
7-11-2005, 13:31:24 T:\DOCUMENT\1931750\CIVIL\DGN\PFI80022A.DGN BAJZEKKJ
1 2 

REVISIONS	
NAME	DATE

ILLINOIS DEPARTMENT OF TRANSPORTATION
F.A.I. ROUTE 80/94 (KINGERY EXPRESSWAY)
EB & WB INSIDE LANES (MAINLINE) CONSTRUCTION
COOK COUNTY

NOISE ABATEMENT WALL PLAN AND PROFILE STA. 82+400 TO STA. 82+514.918

HORIZ SCALE: 1:500
VERT SCALE:
DATE: 7/18/2005
DRAWN BY: MK
CHECKED BY: MJK

TENG
TENG & ASSOCIATES, INC.
ENGINEERS/ARCHITECTS/PLANNERS
CHICAGO, ILLINOIS