ROUTE NO.	SECTION	COUNTY	TOTAL SHEETS	SHEET NO.
F.A.I. RTE.-94	2626.2-R-2	LAKE COUNTY, INDIANA	1207	583
		ILLINOIS	FED. AID PROJECT-	

SHEET NO. S-4
40 SHEETS

CONTRACT NO. 62114 INDOT DES. NO. 0100987

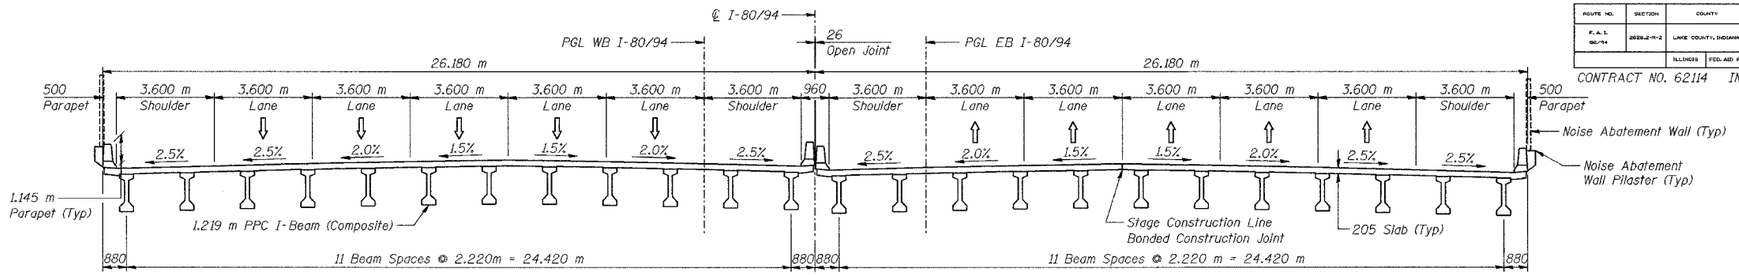

PROPOSED CROSS SECTION
(Looking East)

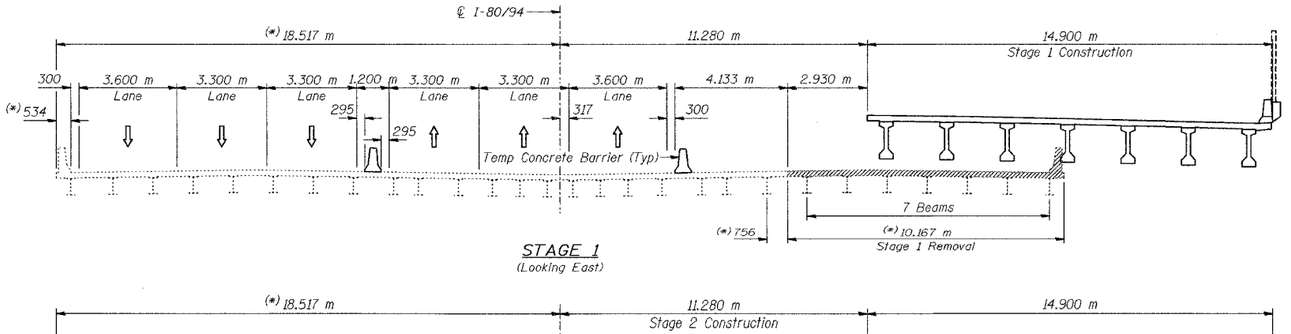

STAGE 1
(Looking East)

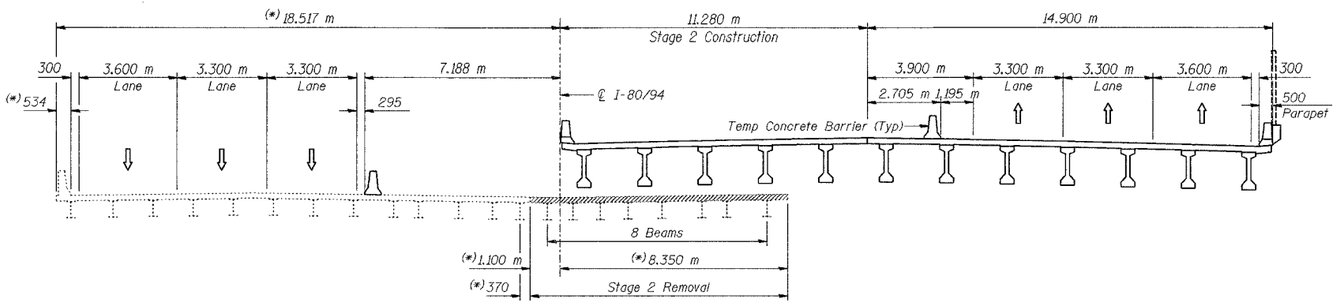

STAGE 2
(Looking East)

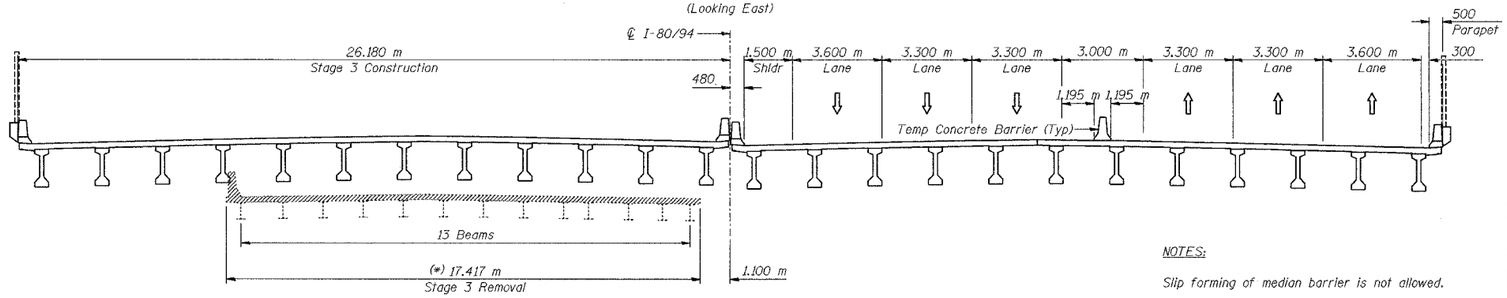

STAGE 3
(Looking East)

DESIGNED	BHS
CHECKED	KFA
DRAWN	MJB
CHECKED	GSP

NOTES:

Slip forming of median barrier is not allowed.

(*) Plan dimensions relative to existing structures are subject to nominal construction variations.

ILLINOIS DEPARTMENT OF TRANSPORTATION
F.A.I. ROUTE 80/94 (BORMAN EXPRESSWAY)
OVER HOHMAN AVENUE
STAGE CONSTRUCTION DETAILS – SUPERSTRUCTURE
SECTION 2626.2–R–2
LAKE COUNTY, INDIANA
STATION 8+225.132
STRUCTURE NO. I–80–1–8459 (EB & WB)
DATE 09/05 **(016–I001 & 016–I002)**

AMERICAN CONSULTING ENGINEERS