F.A.I. RTE.	SECTION	COUNTY	TOTAL SHEETS	SHEET NO.
80/94	2626.2-R-2	COOK	1207	1112
STA.		TO STA.		
FED. ROAD DIST. NO.	ILLINOIS	FED. AID PROJECT		
CONTRACT NO. 62114		INDOT DES. NO 0100987		

	STAGE 1	STAGE 2	STAGE 3
EARTH EXC (SQ M)	0.000	0.000	0.000
MBKMT (SQ M)	19.560	12.870	27.280

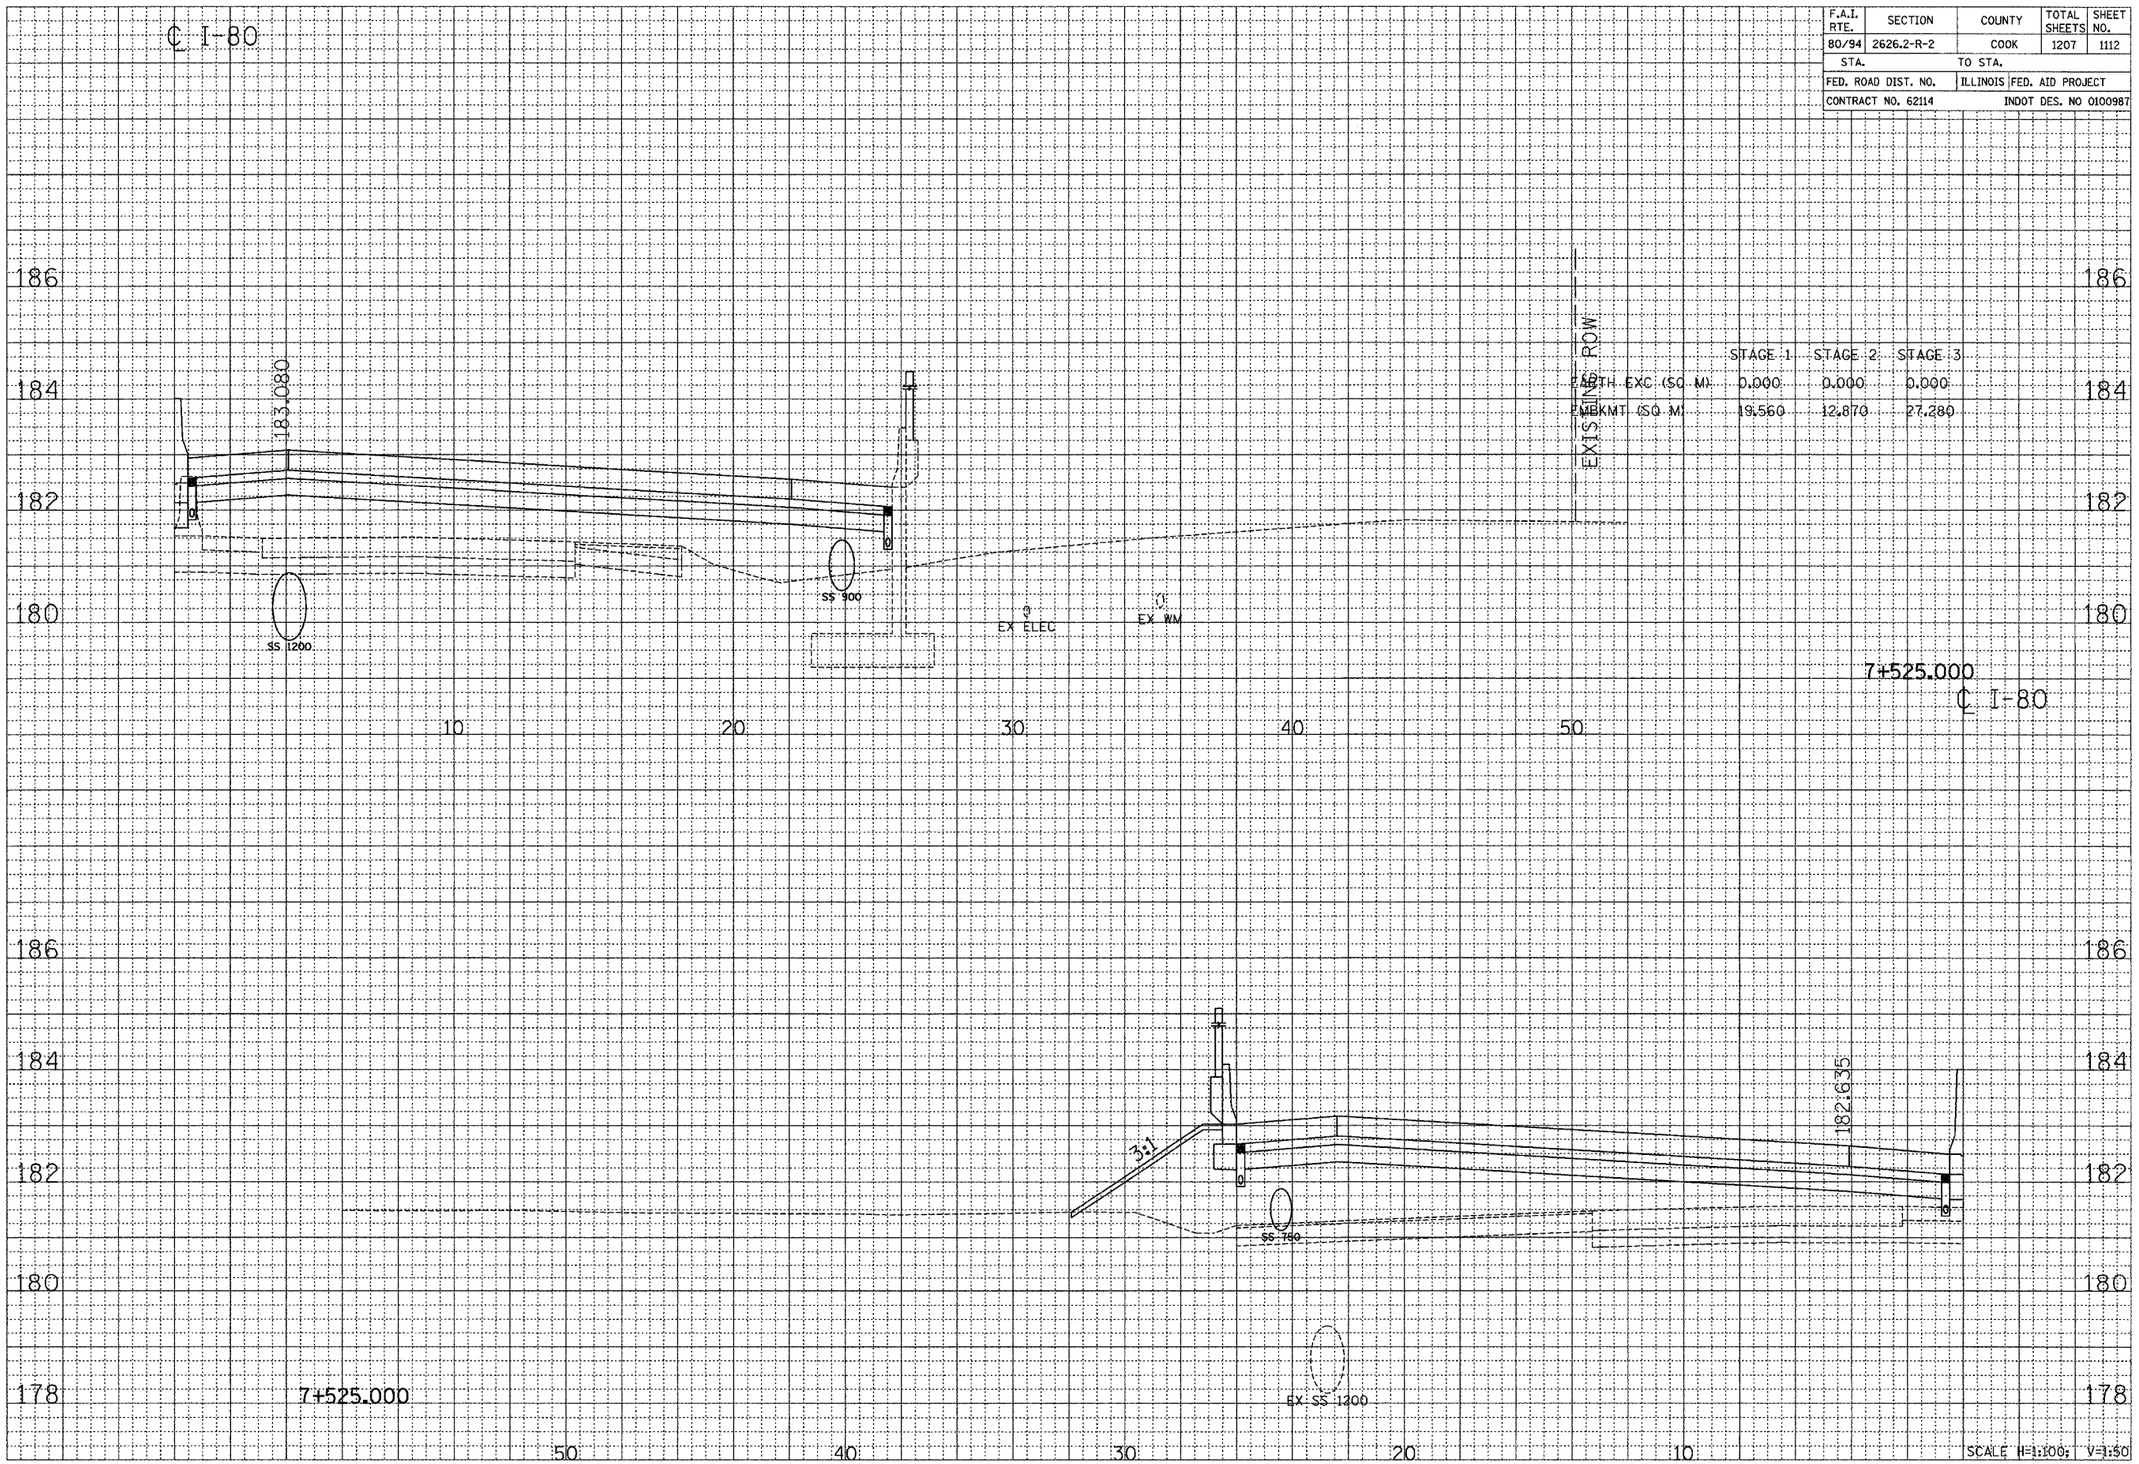

FINAL SURVEY
NOTE BOOK
NO.
SURVEYED
PLOTTED
PLANIMETER
AREAS
AREAS CHECKED
BY
DATE

ORIGINAL SURVEY
NOTE BOOK
NO.
SURVEYED
PLOTTED
PLANIMETER
AREAS
AREAS CHECKED
BY
DATE

CROSS SECTION - I-80/94/US 6

...\Sheets\s0180119.mds 08/11/2005 11:47:27 AM