CONTRACT NO. 64577

F.A.P. RTE.	SECTION	COUNTY	TOTAL SHEETS	SHEET NO.
301		STEPHENSON	290	58
STA. 1785+00	TO STA. 1800+00			
FED. ROAD DIST. NO. 2	ILLINOIS	FED. AID PROJECT		

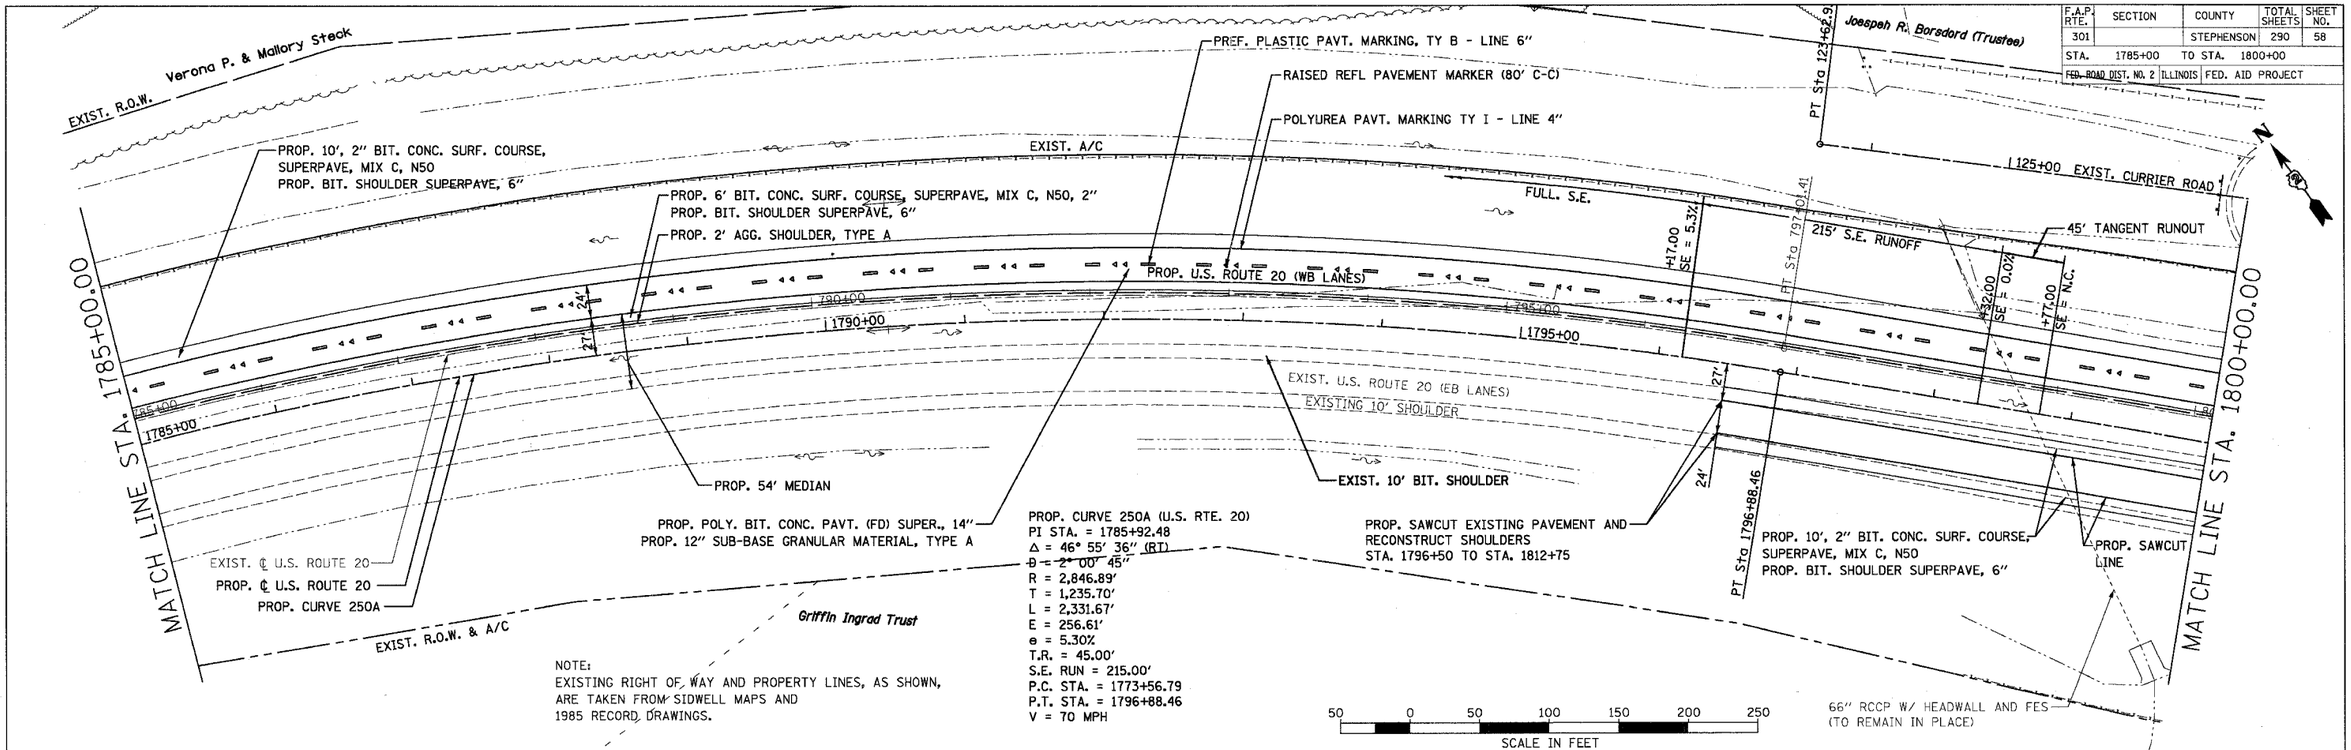

NOTE:
EXISTING RIGHT OF WAY AND PROPERTY LINES, AS SHOWN, ARE TAKEN FROM SIDWELL MAPS AND 1985 RECORD DRAWINGS.

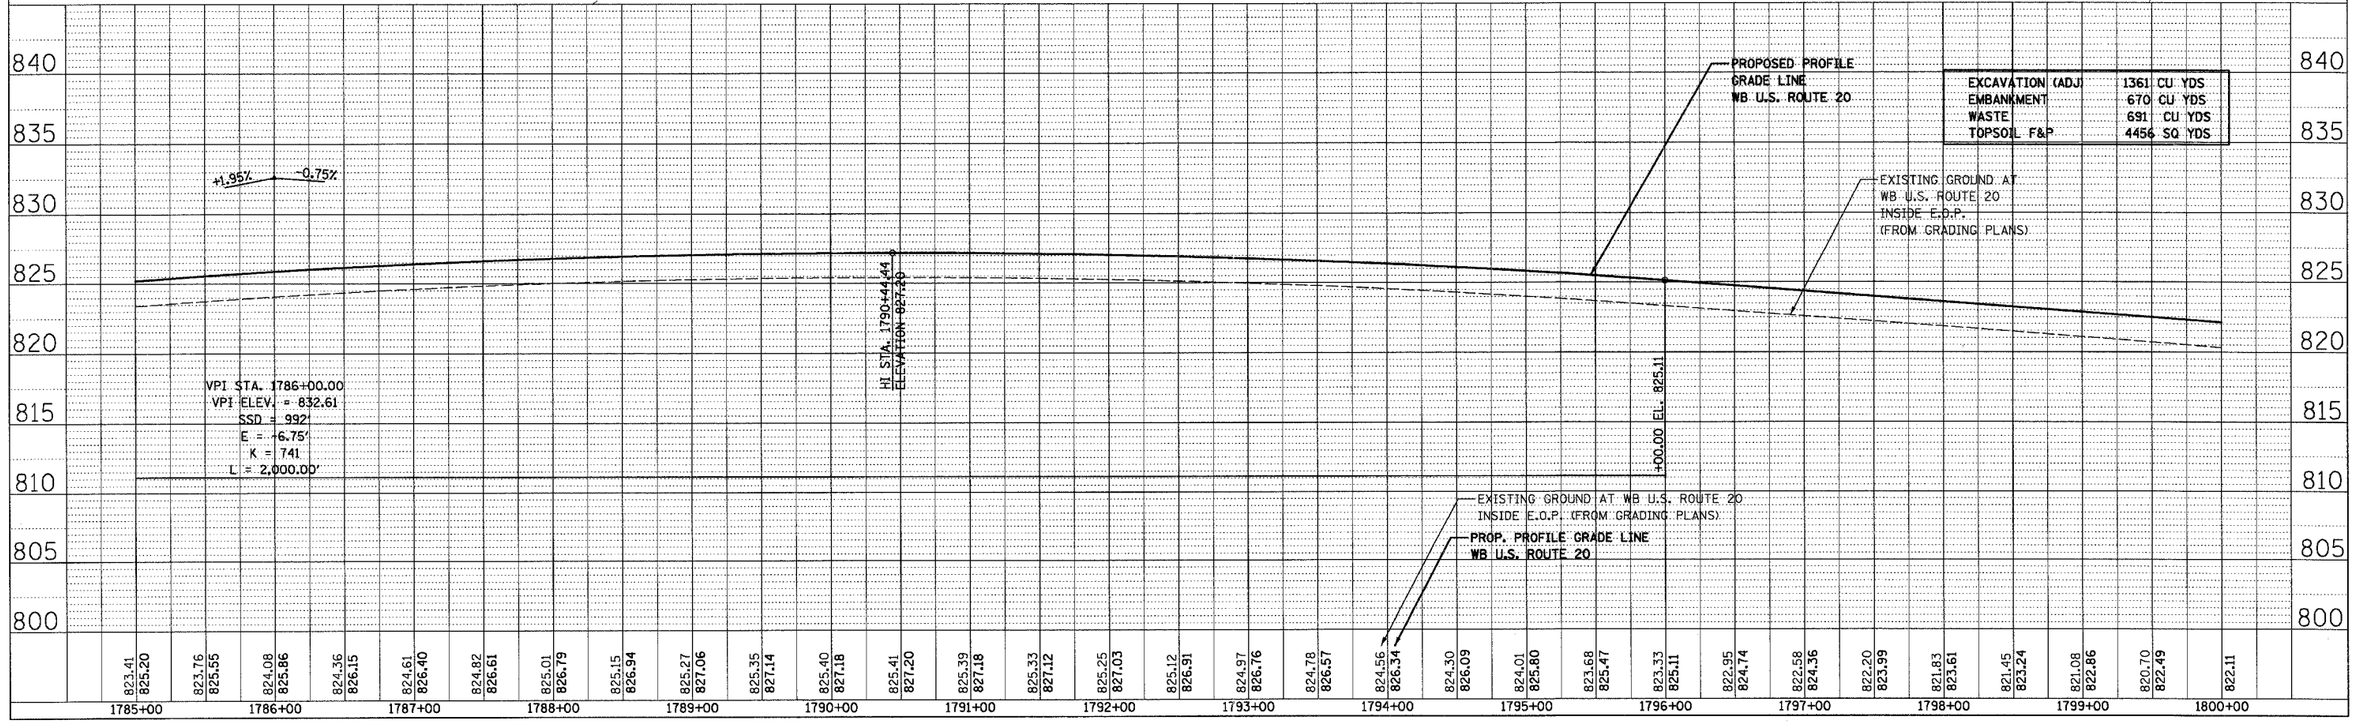

US ROUTE 20 (SHEET 8 OF 17)
STA. 1785+00 TO STA. 1800+00

PLAN: SURVEYED / PLOTTED / ALIGNMENT CHECKED / RT. OF WAY CHECKED / CADD FILE NAME / NOTE BOOK NO. / BY / DATE

PROFILE: SURVEYED / PLOTTED / GRADES CHECKED / B.M. NOTED / STRUCTURE NOTATIONS CHKD / NOTE BOOK NO. / BY / DATE

\dgn\us20_paving\z10200p138.dgn 10/26/2005 11:45:23 AM