CONTRACT NO. 64577

F. A. P. RTE.	SECTION	COUNTY	TOTAL SHEETS	SHEET NO
301	177(3,4,4-1)-1	STEPHENS	290	226
STA.		TO STA.		
FED. ROAD DIST. NO. 2	ILLINOIS	FED. AID PROJECT		

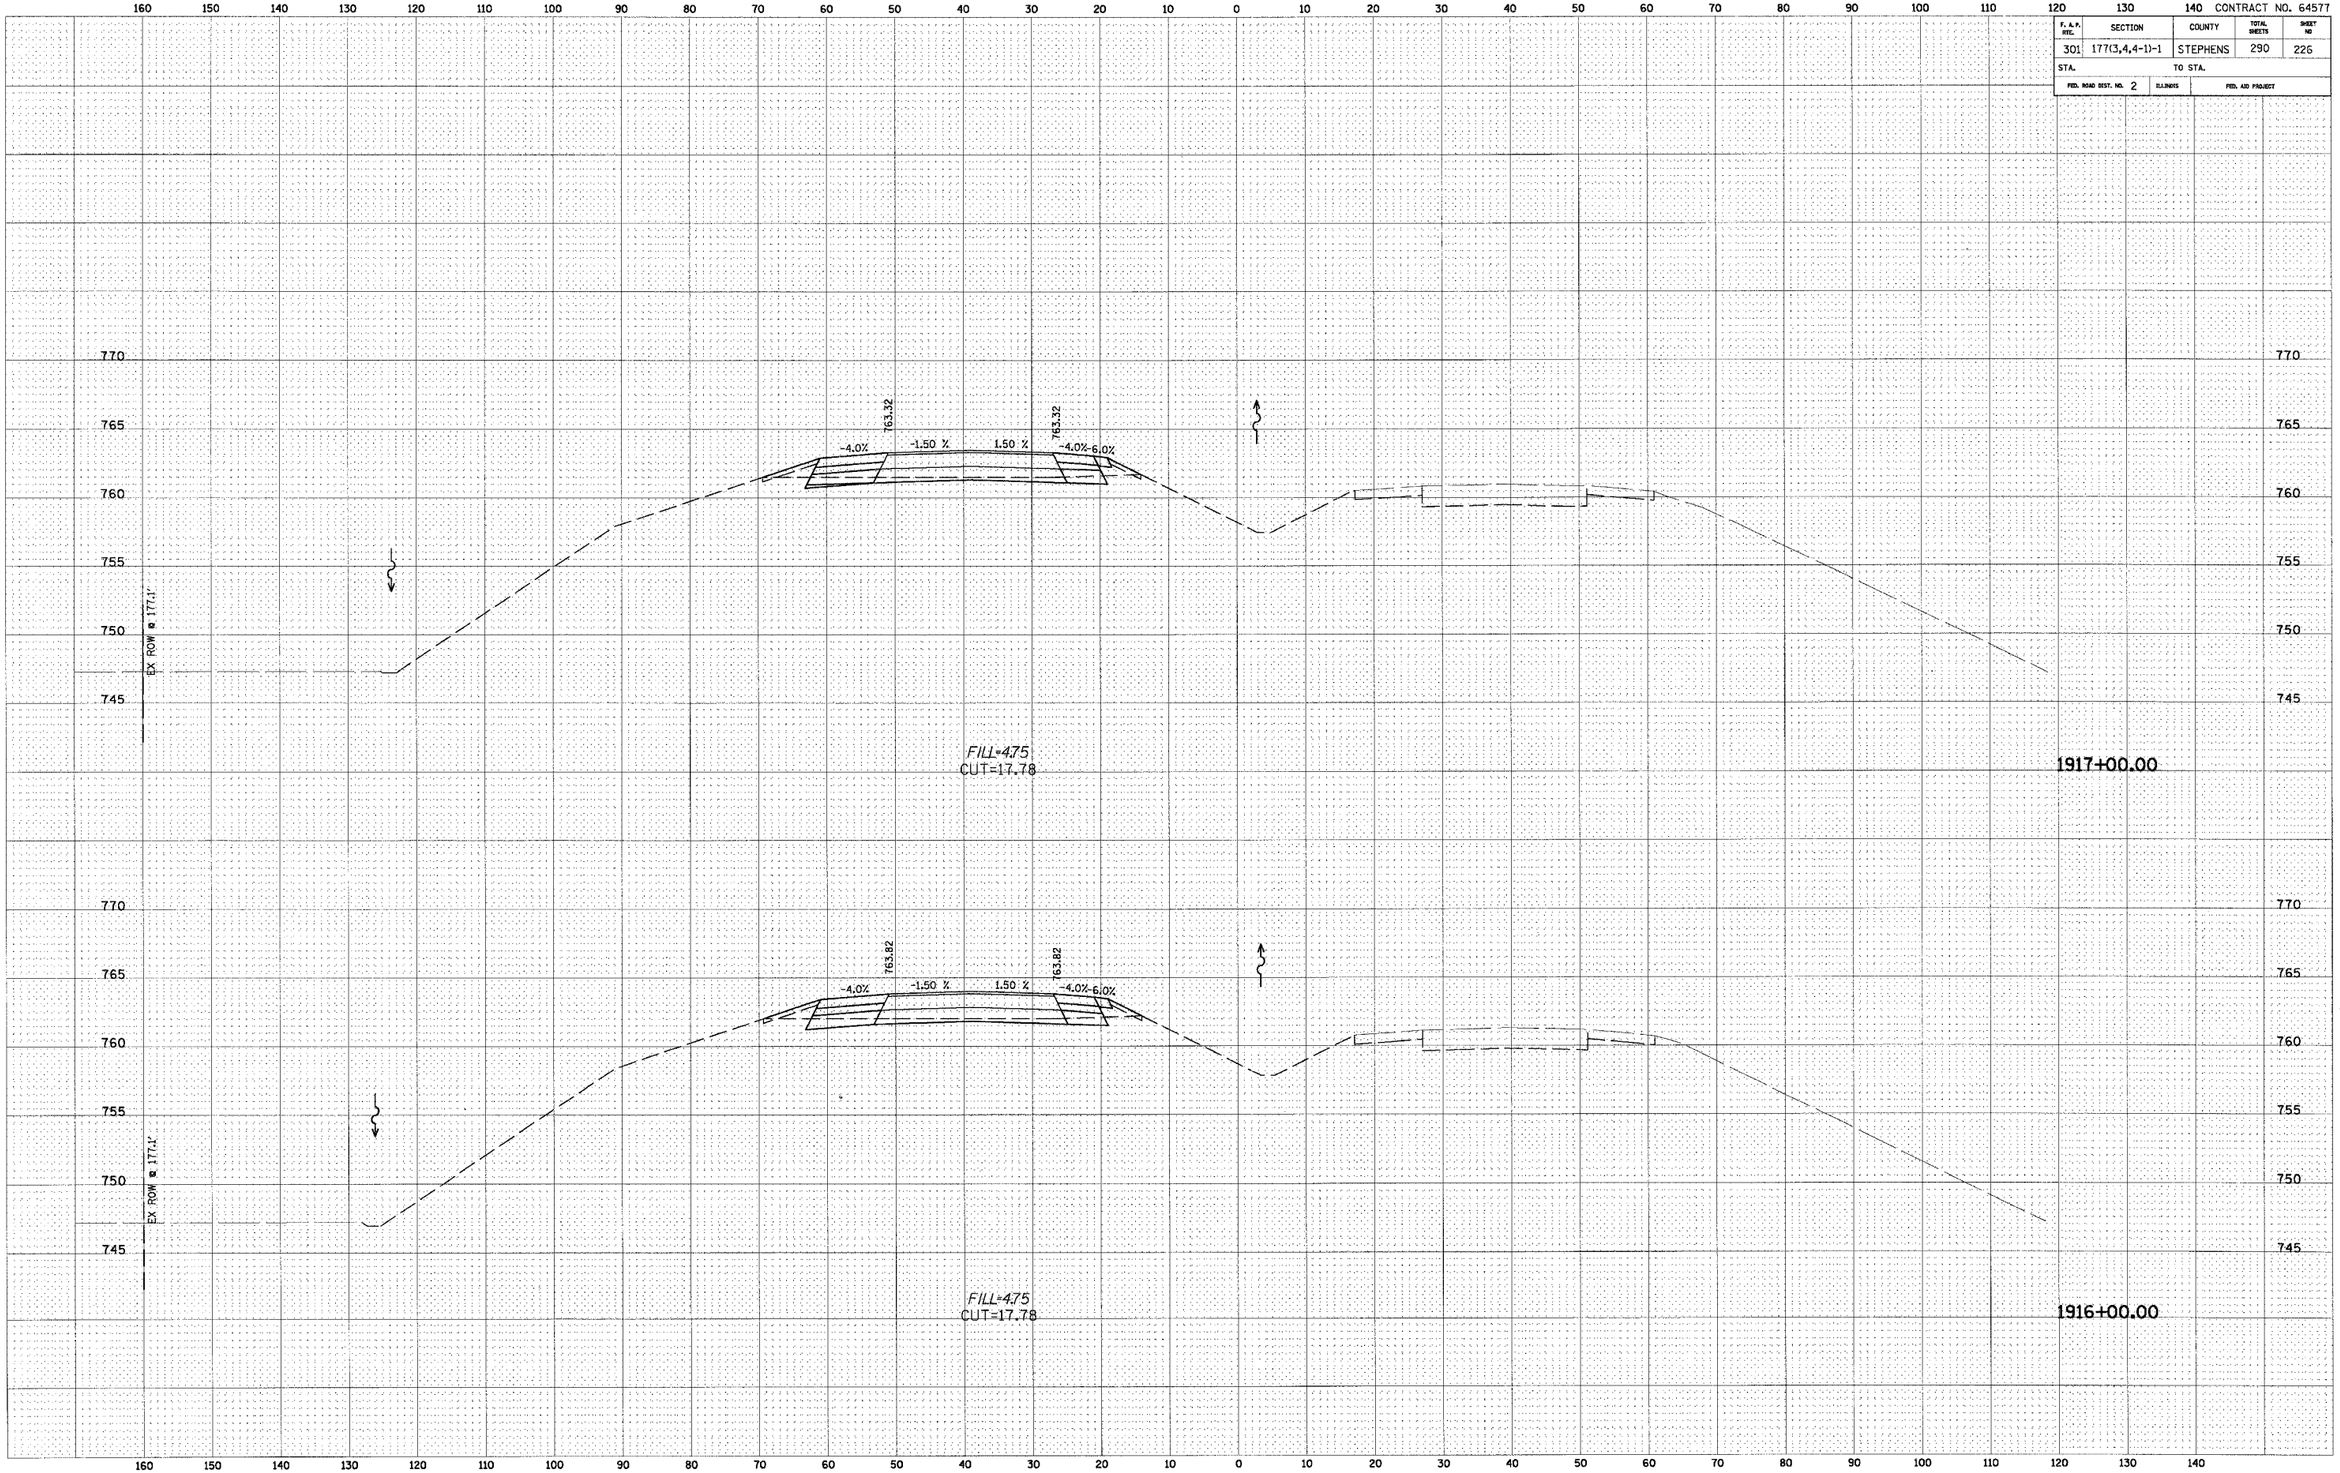

CROSS SECTION – US ROUTE 20

\\0207HP\Cadd\Sheets\XM_US20.dgn 10/25/2005 12:06:52 PM