CONTRACT NO. 64577

F. A. P. RTE.	SECTION	COUNTY	TOTAL SHEETS	SHEET NO
301	177(3,4,4-1)-1	STEPHENS	290	231
STA.		TO STA.		
FED. ROAD DIST. NO. 2	ILLINOIS	FED. AID PROJECT		

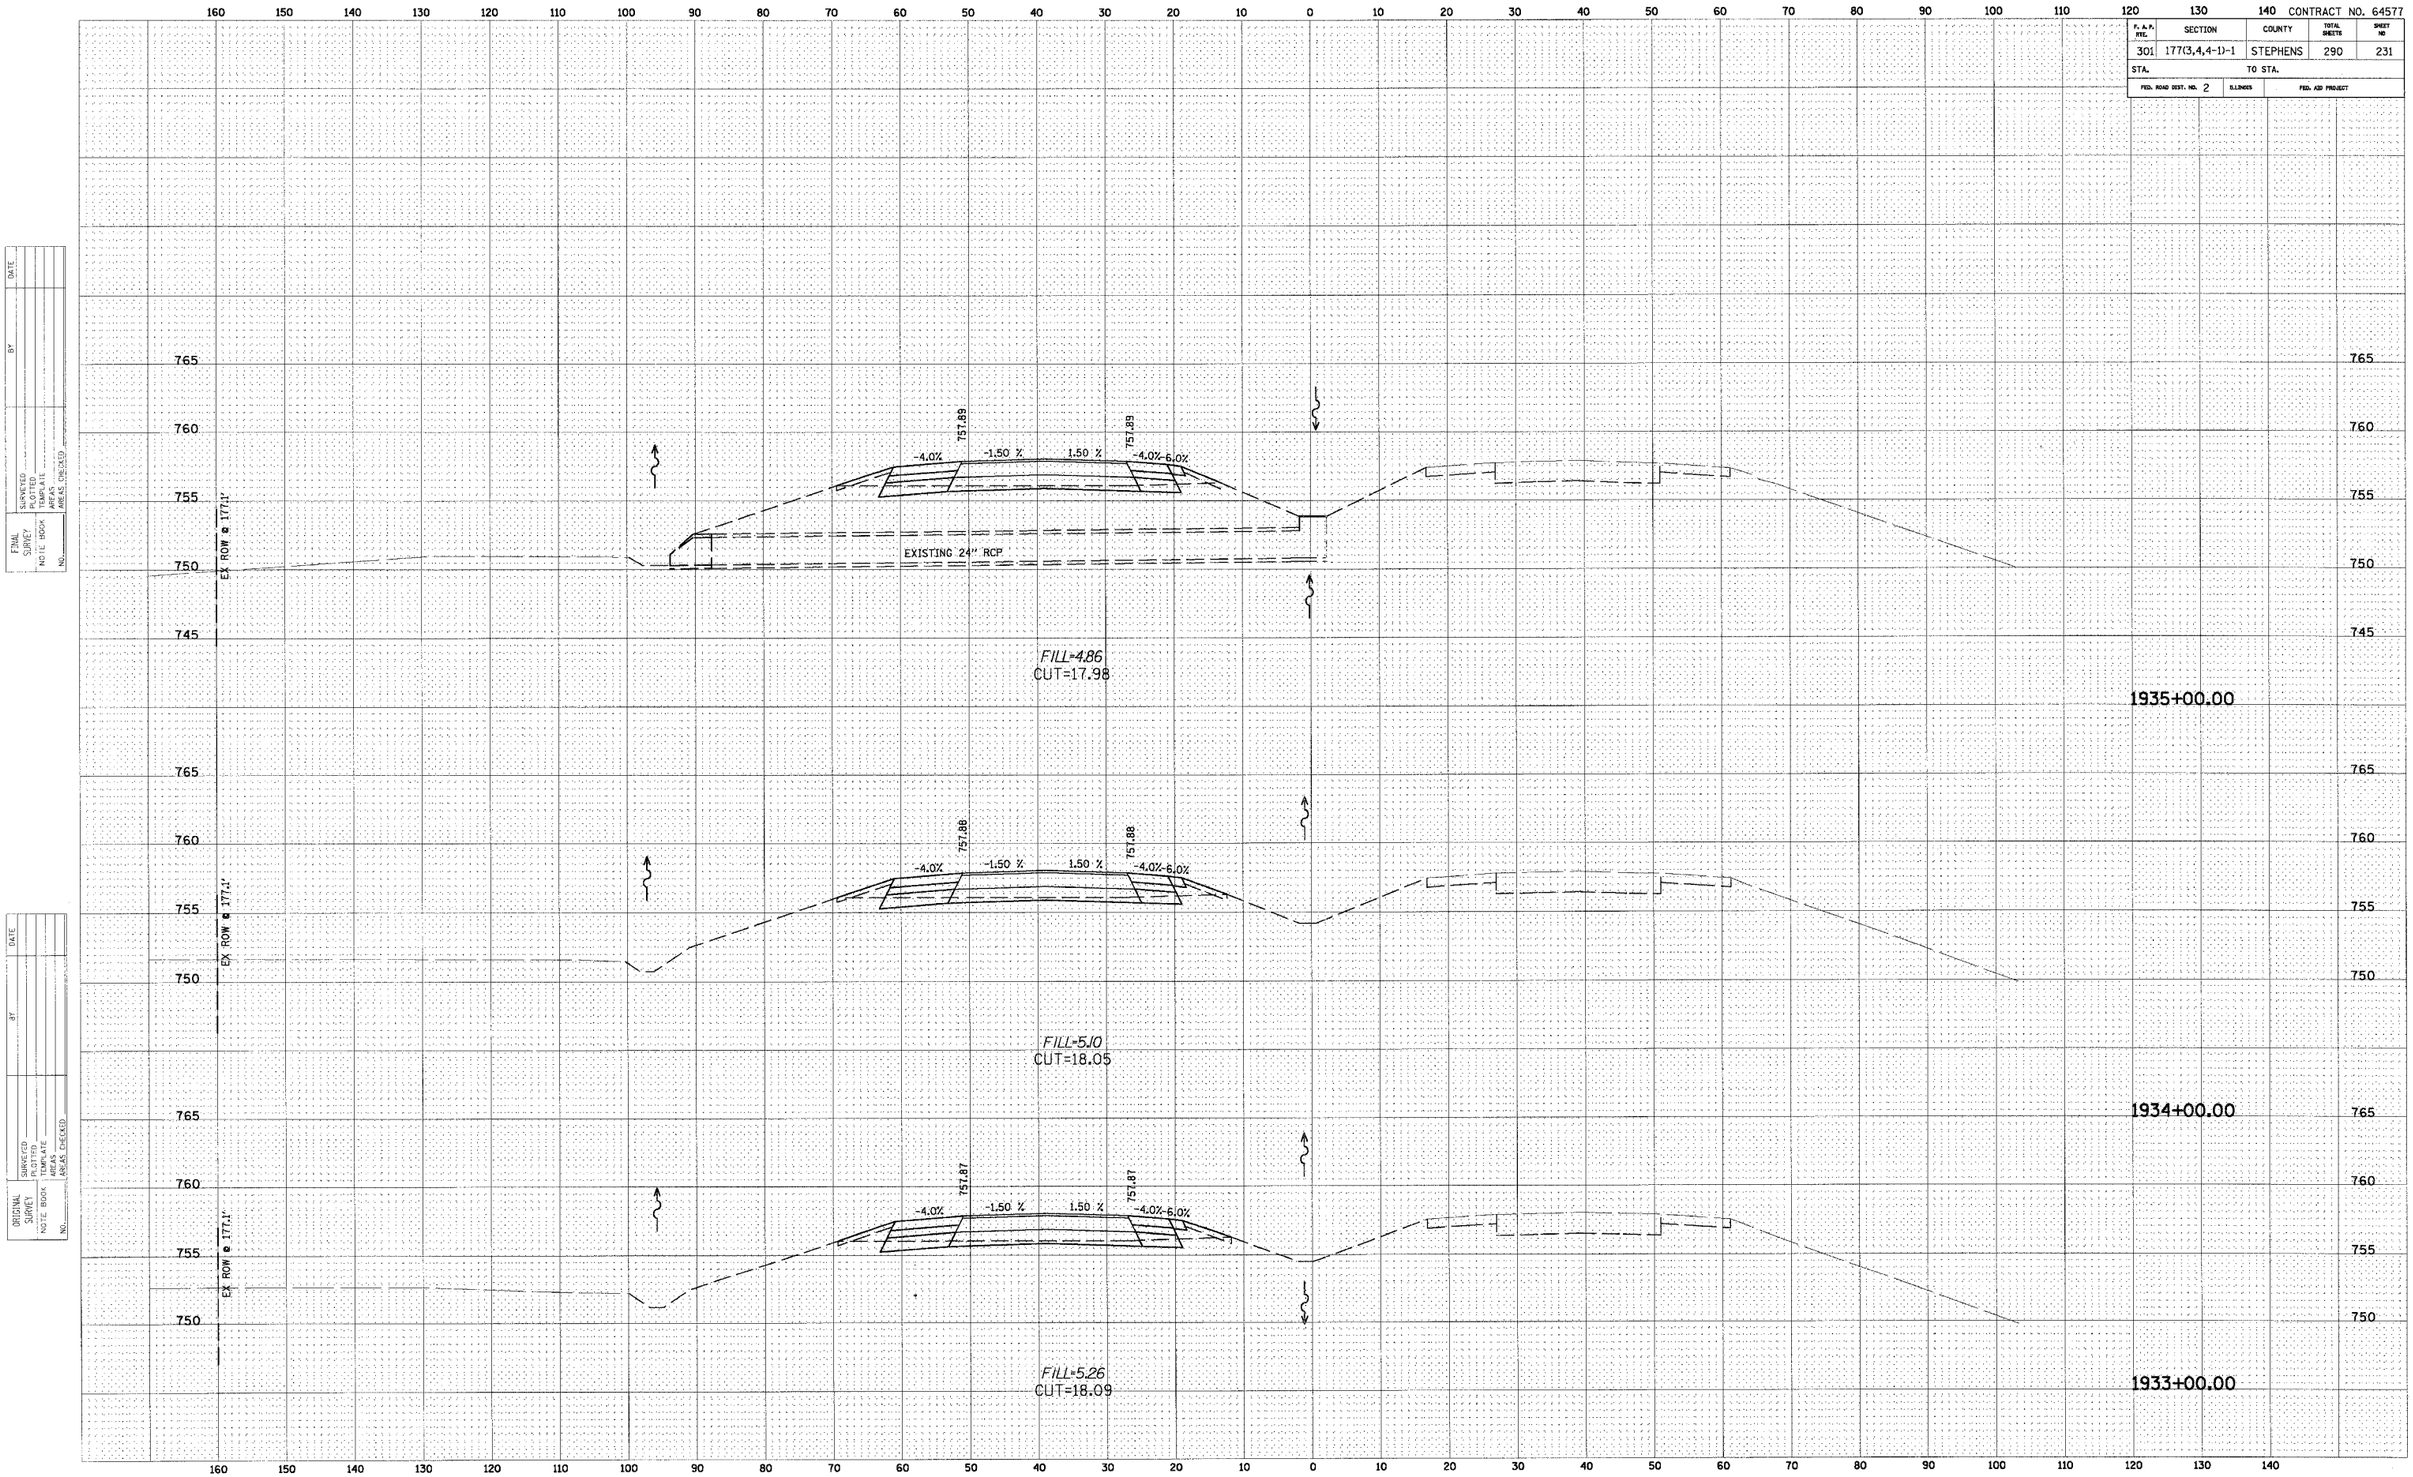

FINAL SURVEY NOTE BOOK NO. SURVEYED PLOTTED TEMPLATE AREAS AREAS CHECKED BY DATE

ORIGINAL SURVEY NOTE BOOK NO. SURVEYED PLOTTED TEMPLATE AREAS AREAS CHECKED BY DATE

CROSS SECTION – US ROUTE 20

\C2075P\Cadd\Sheets\XM_J520.dgn 10/25/2005 12:03:45 PM