F. A. P. RTE.	SECTION	COUNTY	TOTAL SHEETS	SHEET NO
301	177(3,4,4-1)-1	STEPHENS	290	232
STA.	TO STA.			
FED. ROAD DIST. NO. 2	ILLINOIS	FED. AID PROJECT		

CONTRACT NO. 64577

FINAL SURVEY	NOTE BOOK	NO.
SURVEYED	BY	
PLOTTED	DATE	
TEMPLATE		
AREAS		
AREAS CHECKED		

ORIGINAL SURVEY	NOTE BOOK	NO.
SURVEYED	BY	
PLOTTED	DATE	
TEMPLATE		
AREAS		
AREAS CHECKED		

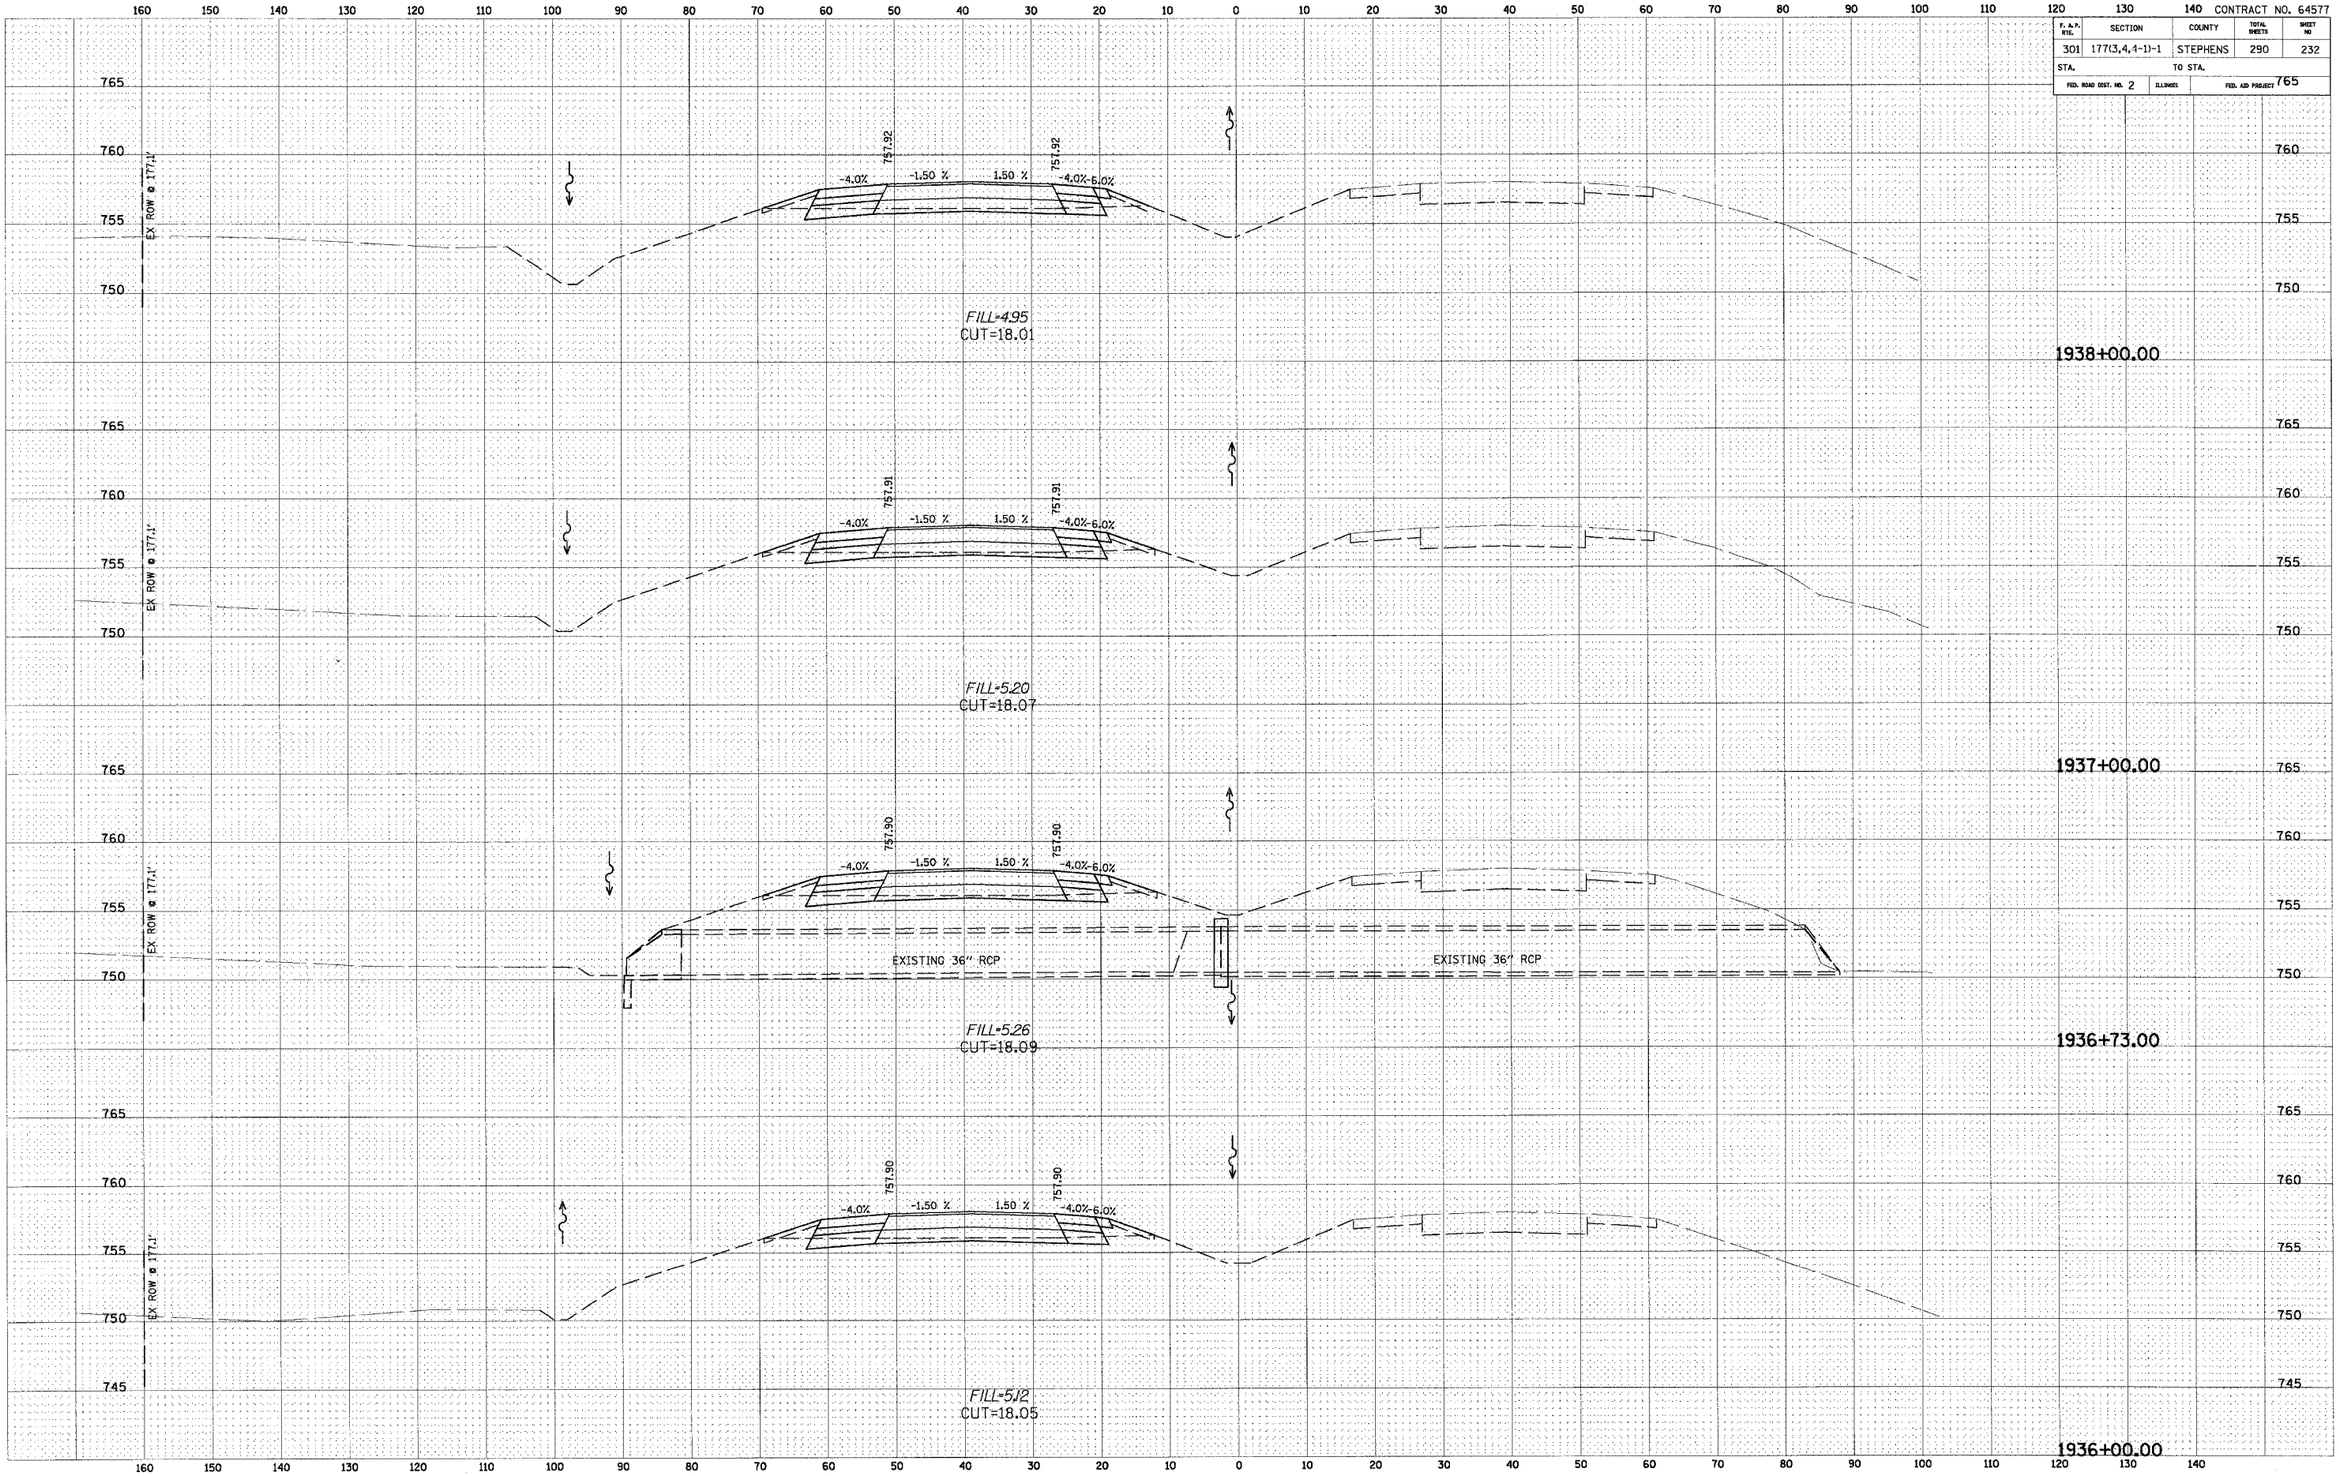

CROSS SECTION – US ROUTE 20

...\C2075P\Cadd\Sheets\XN_020.dgn 10/25/2025 12:09:07 PM