CONTRACT NO. 64577

F. A. P. RTE.	SECTION	COUNTY	TOTAL SHEETS	SHEET NO
301	177(3,4,4-1)-1	STEPHENS	290	233
STA.	TO STA.			
FED. ROAD DIST. NO. 2	ILLINOIS	FED. AID PROJECT		

FINAL SURVEY — BY — DATE
SURVEYED
PLOTTED
CHECKED
NOTE BOOK
AREAS
AREAS CHECKED
NO.

ORIGINAL SURVEY — BY — DATE
SURVEYED
PLOTTED
CHECKED
NOTE BOOK
AREAS
AREAS CHECKED
NO.

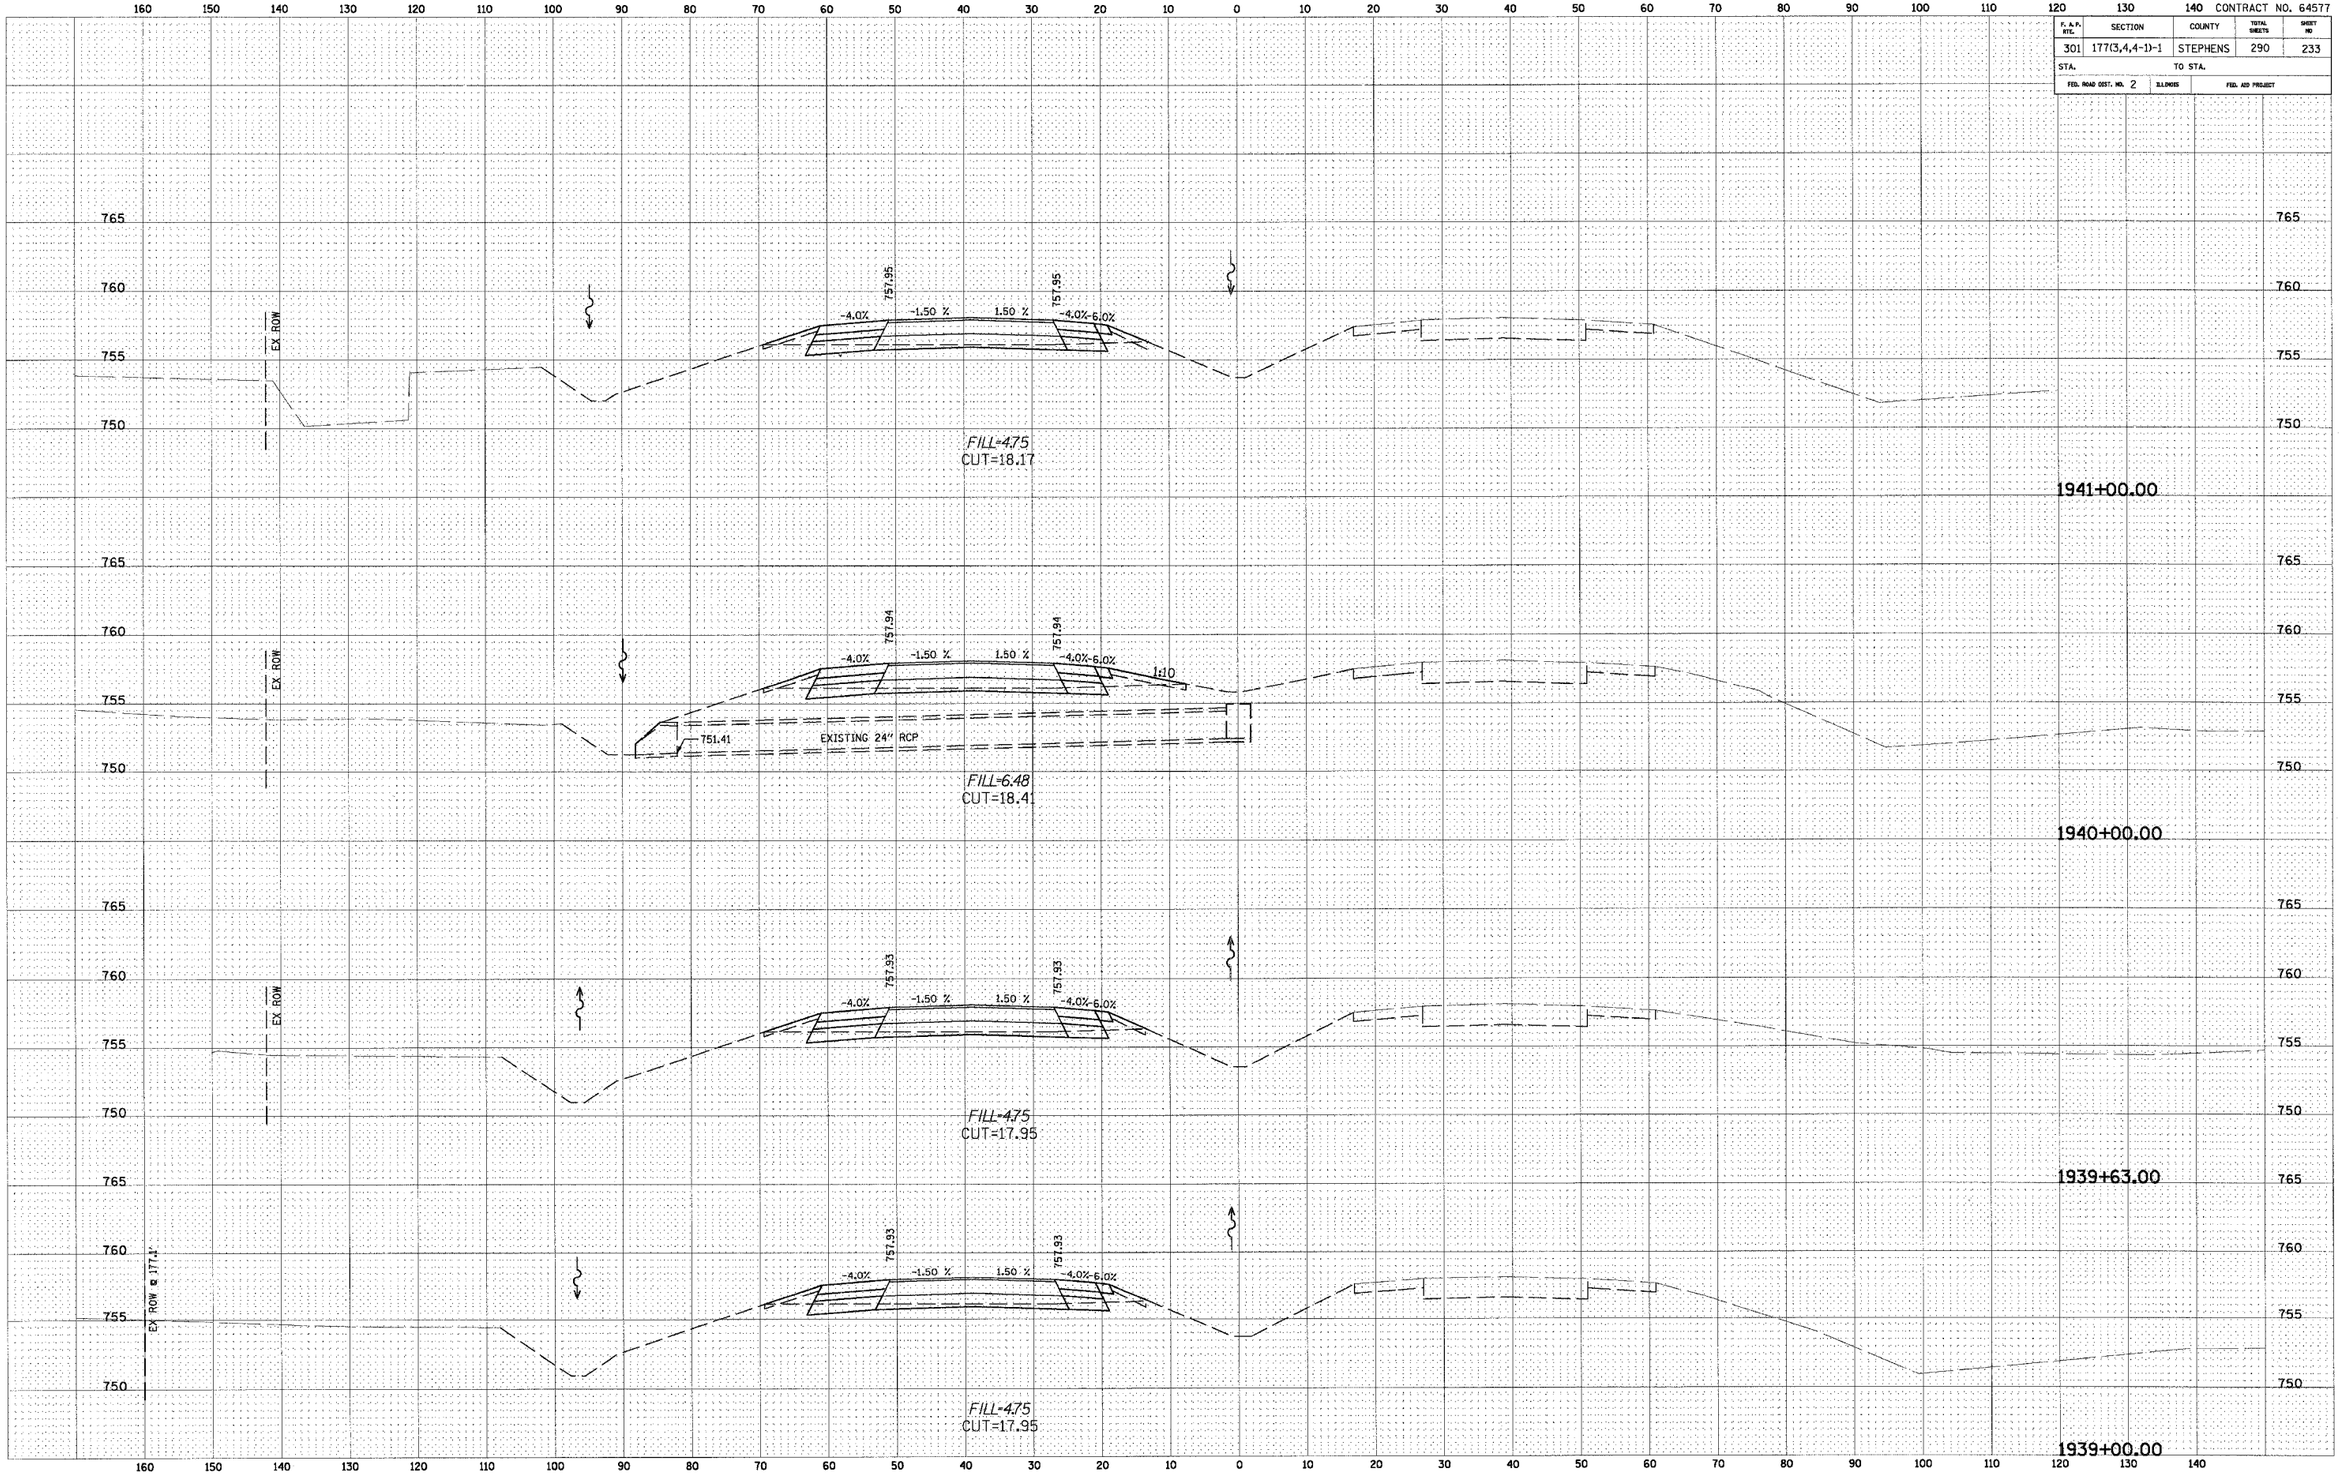

CROSS SECTION – US ROUTE 20

\\02375P\Cadd\Sheets\X4_0520.dgn 10/25/2025 12:08:22 PM