F. A. P. RTE.	SECTION	COUNTY	TOTAL SHEETS	SHEET NO
301	177(3,4,4-1)-1	STEPHENS	290	239
STA.	TO STA.			
FED. ROAD DIST. NO. 2	ILLINOIS	FED. AID PROJECT		

CONTRACT NO. 64577

ORIGINAL SURVEY	BY	DATE
NOTE BOOK	SURVEYED	
NO.	PLOTTED	
	TEMPLATE	
	AREAS	
	AREAS CHECKED	

FINAL SURVEY	BY	DATE
NOTE BOOK	SURVEYED	
NO.	PLOTTED	
	TEMPLATE	
	AREAS	
	AREAS CHECKED	

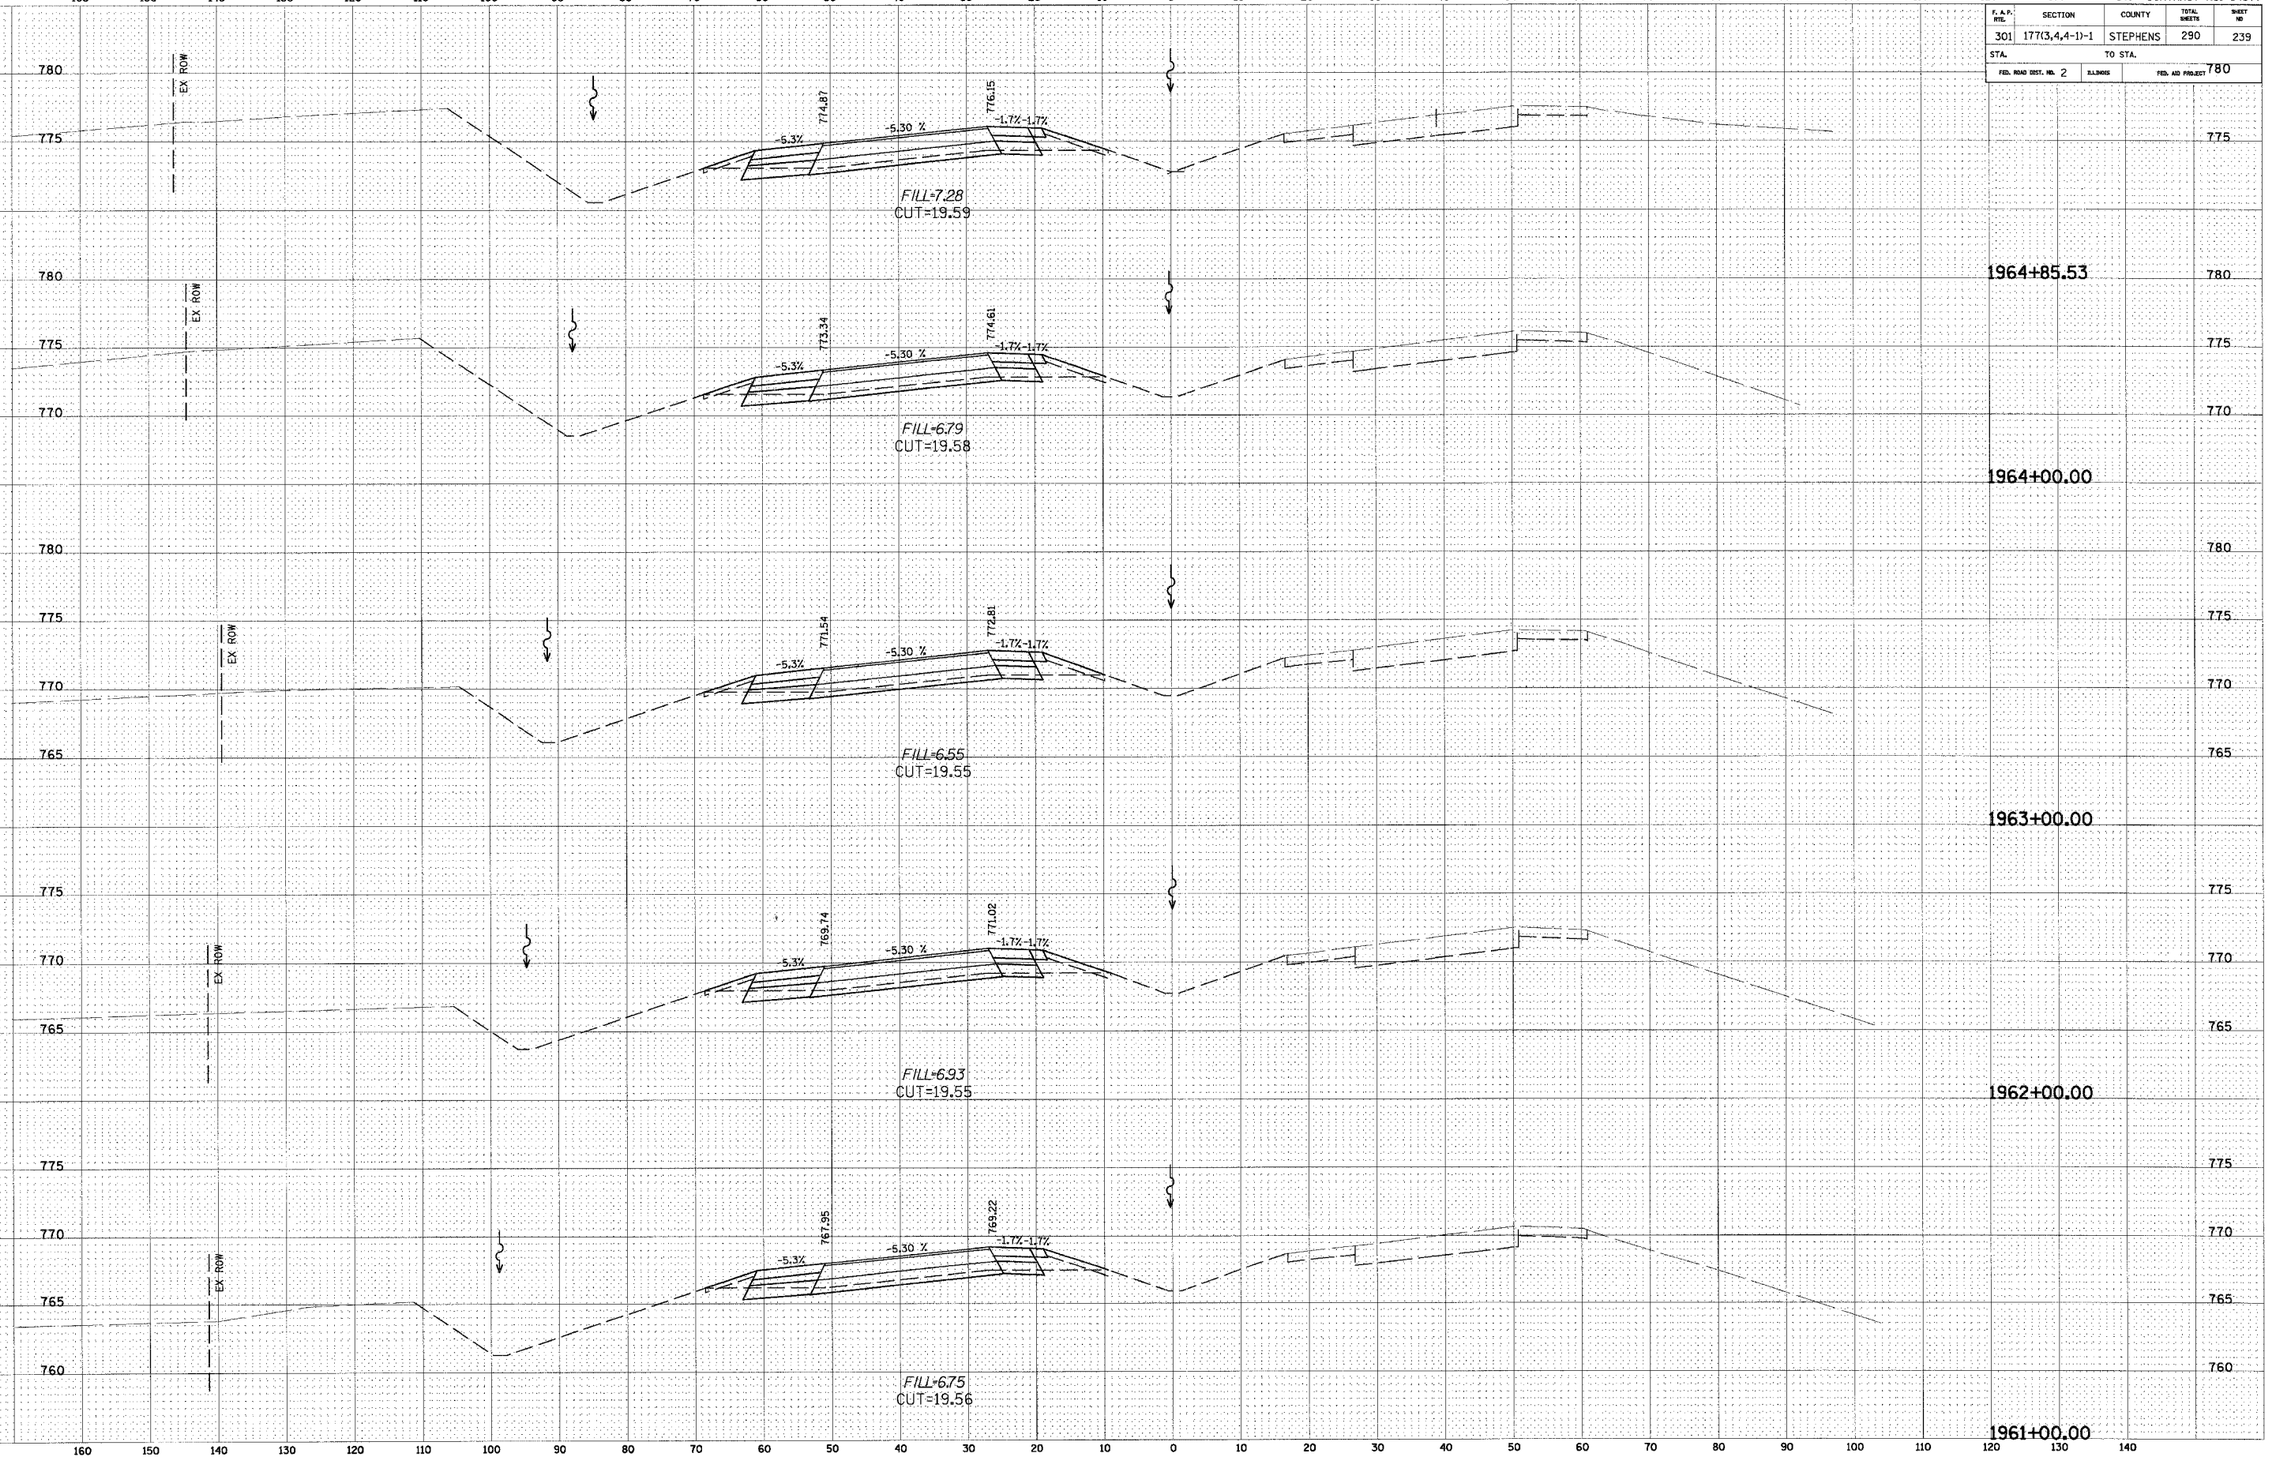

CROSS SECTION – US ROUTE 20

\\D2078P\Civil\Sheets\XM_US20.dgn 10/25/2005 12:10:46 PM