CONTRACT NO. 64577

F. A. P. RTE.	SECTION	COUNTY	TOTAL SHEETS	SHEET NO
301		••	290	287
STA.		TO STA.		
FED. ROAD DIST. NO.	ILLINOIS	FED. AID PROJECT		

NOTE: REFER TO CONTRACT NO. 64532 PLANS FOR AS-BUILT CROSS SECTION INFORMATION.

FINAL SURVEY
NOTE BOOK NO.
SURVEYED PLOTTED TEMPLATE AREAS CROSS SECTIONED
BY
DATE

ORIGINAL SURVEY
NOTE BOOK NO.
SURVEYED PLOTTED TEMPLATE AREAS CROSS SECTIONED
BY
DATE

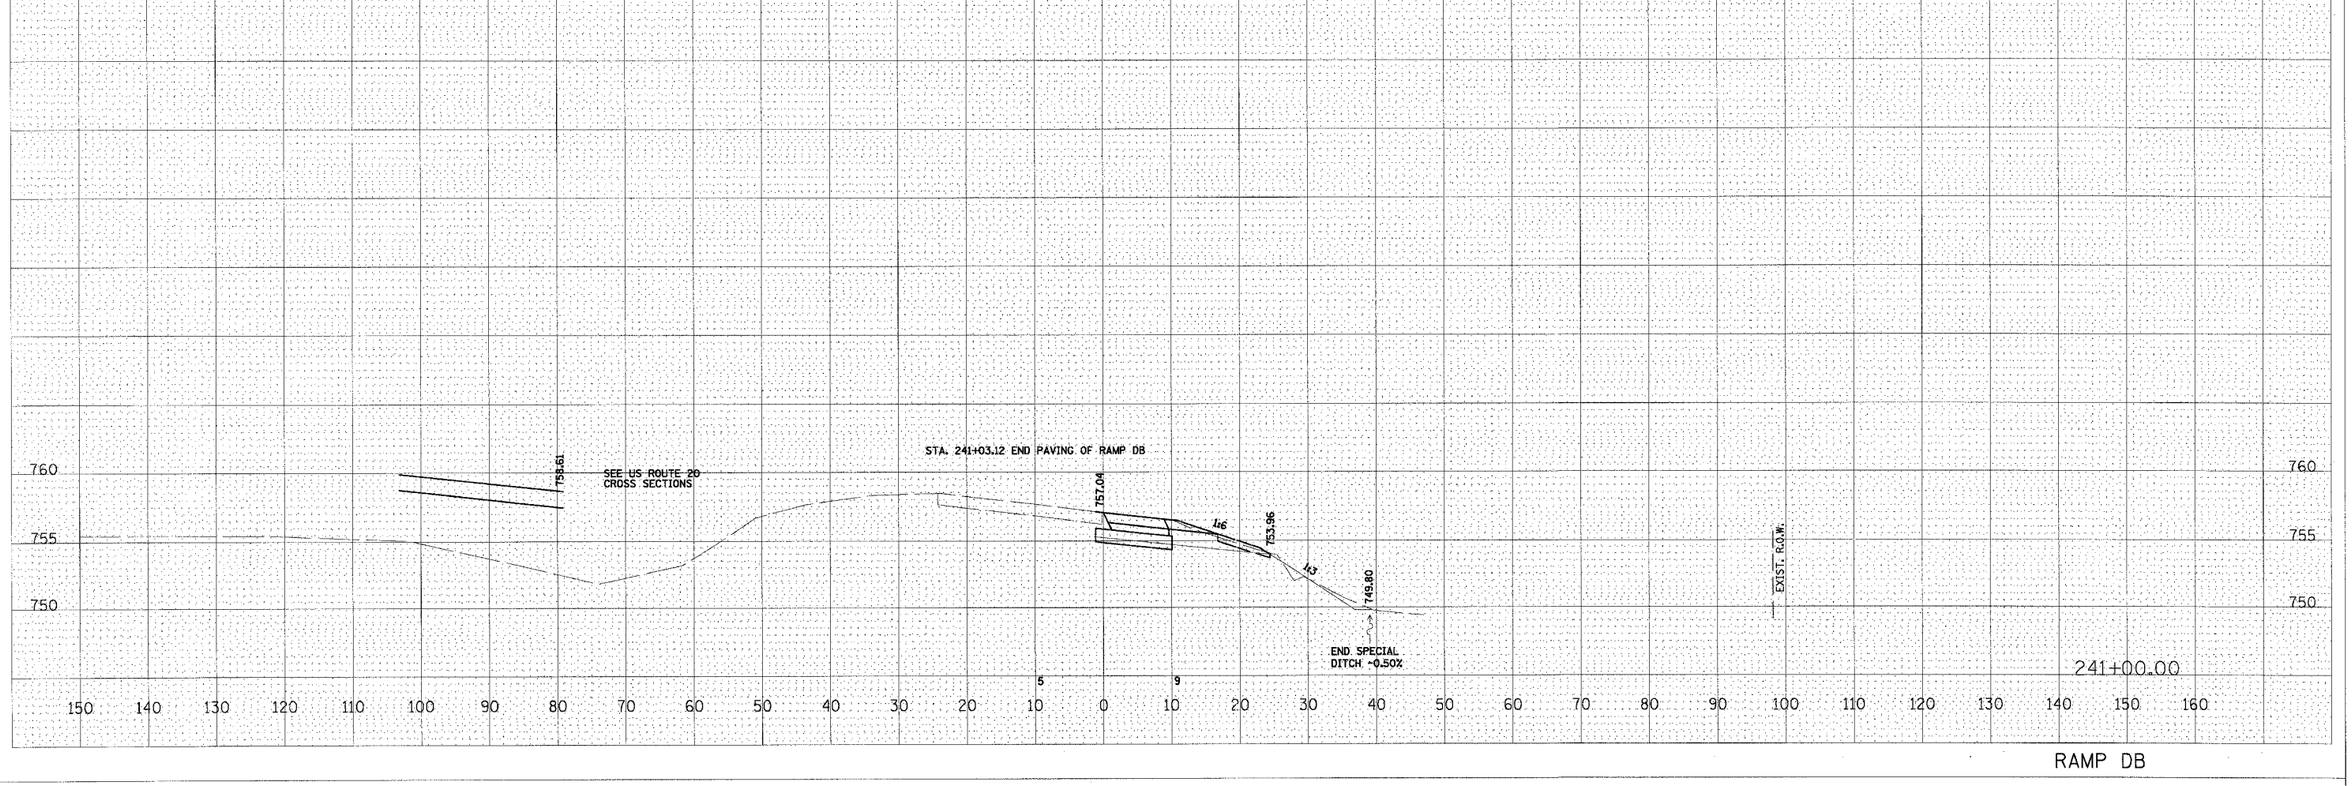

RAMP DB

Revision D:\210200\GEO DGN 10/26/2015 11:48:25 AM