CONTRACT NO. 64640

F.A.P. RTE.	SECTION	COUNTY	TOTAL SHEETS	SHEET NO.
22	6M & TS	HENRY	257	41
STA.		TO STA.		
FED. ROAD DIST. NO.	ILLINOIS	FED. AID PROJECT		

STAGE 1

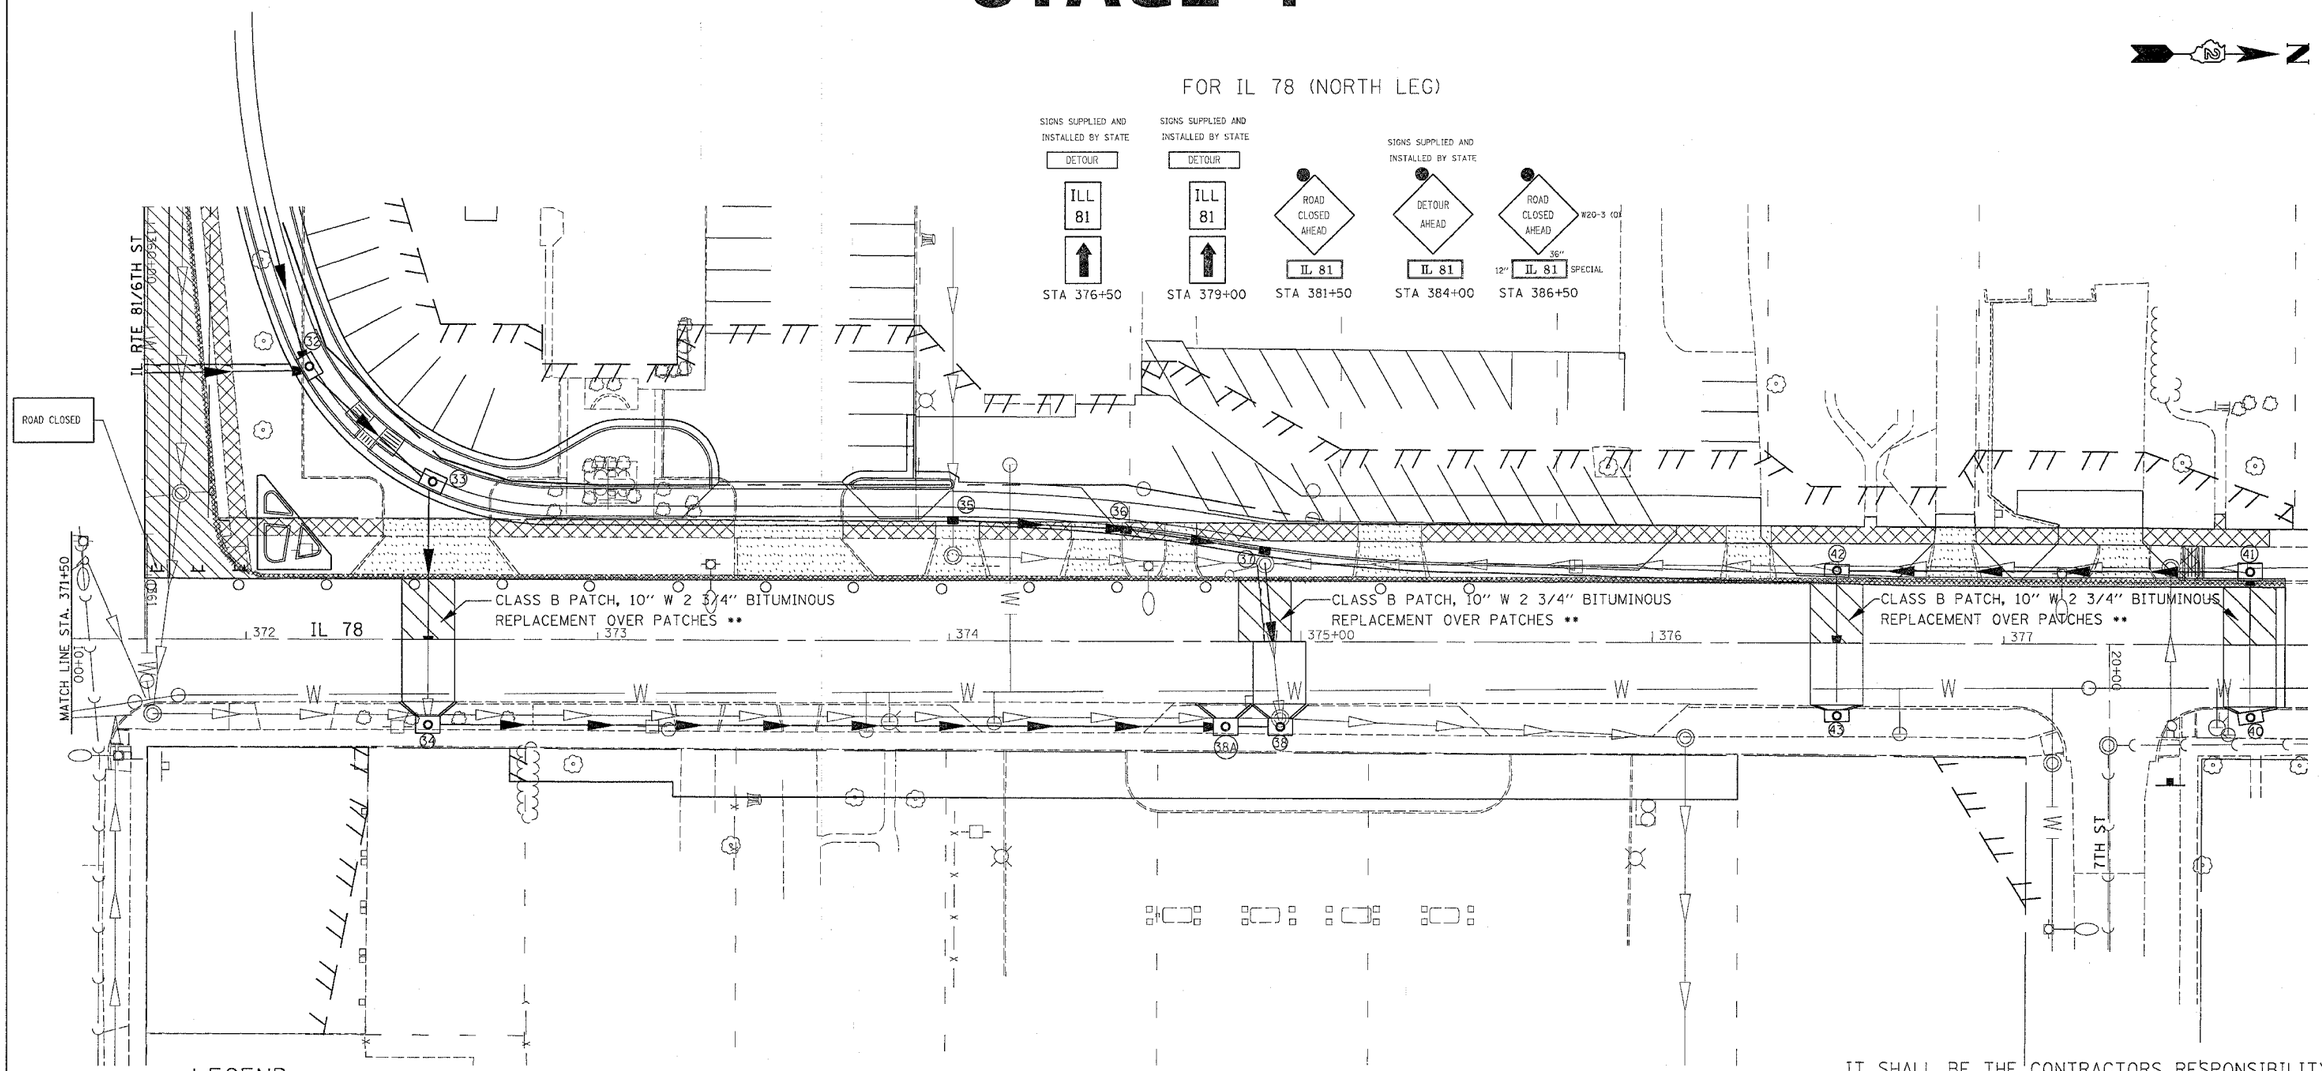

LEGEND

- CLASS B PATCH
- PAVEMENT REMOVAL
- DRIVEWAY PAVEMENT REMOVAL
- COMB. CURB & GUTTER REMOVAL
- SIDEWALK REMOVAL
- TREE REMOVAL

TRAFFIC CONTROL LEGEND

- DRUM WITH LIGHT
- TYPE III BARRICADE WITH FLASHERS

** CONTRACTOR HAS THE OPTION OF SUBSTITUTING CONCRETE FOR BITUMINOUS REPLACEMENT OVER PATCHES. NO ADDITIONAL COMPENSATION FOR REMOVAL OF CONCRETE DURING MILLING OPERATION WILL BE GIVEN.

IT SHALL BE THE CONTRACTORS RESPONSIBILITY TO PROVIDE STOP SIGNS AT ALL INTERSECTIONS WHERE APPLICABLE.

ALL DROPOFFS EXCEEDING 3" SHALL CONFORM TO ARTCILE 701.04(b)(1).

REVISIONS	
NAME	DATE

ILLINOIS DEPARTMENT OF TRANSPORTATION

SCALE: VERT. HORIZ.

DATE

DRAWN BY

CHECKED BY

PLOT DATE = Thu Oct 27 10:30:30 2005
FILE NAME = c:\projects\b216820\b16820tsg.dgn
PLOT SCALE = 20.0000 ' / IN.
REFERENCE = REF

STAGING, TRAFFIC CONTROL, AND EROSION CONTROL DETAILS