FAP RTE.	SECTION	COUNTY	TOTAL SHEETS	SHEET NO.
22	6M&TS	HENRY	257	70
STA. 361+64	TO STA. 368+36			
FED. ROAD DIST. NO.	ILLINOIS	FED. AID PROJECT		

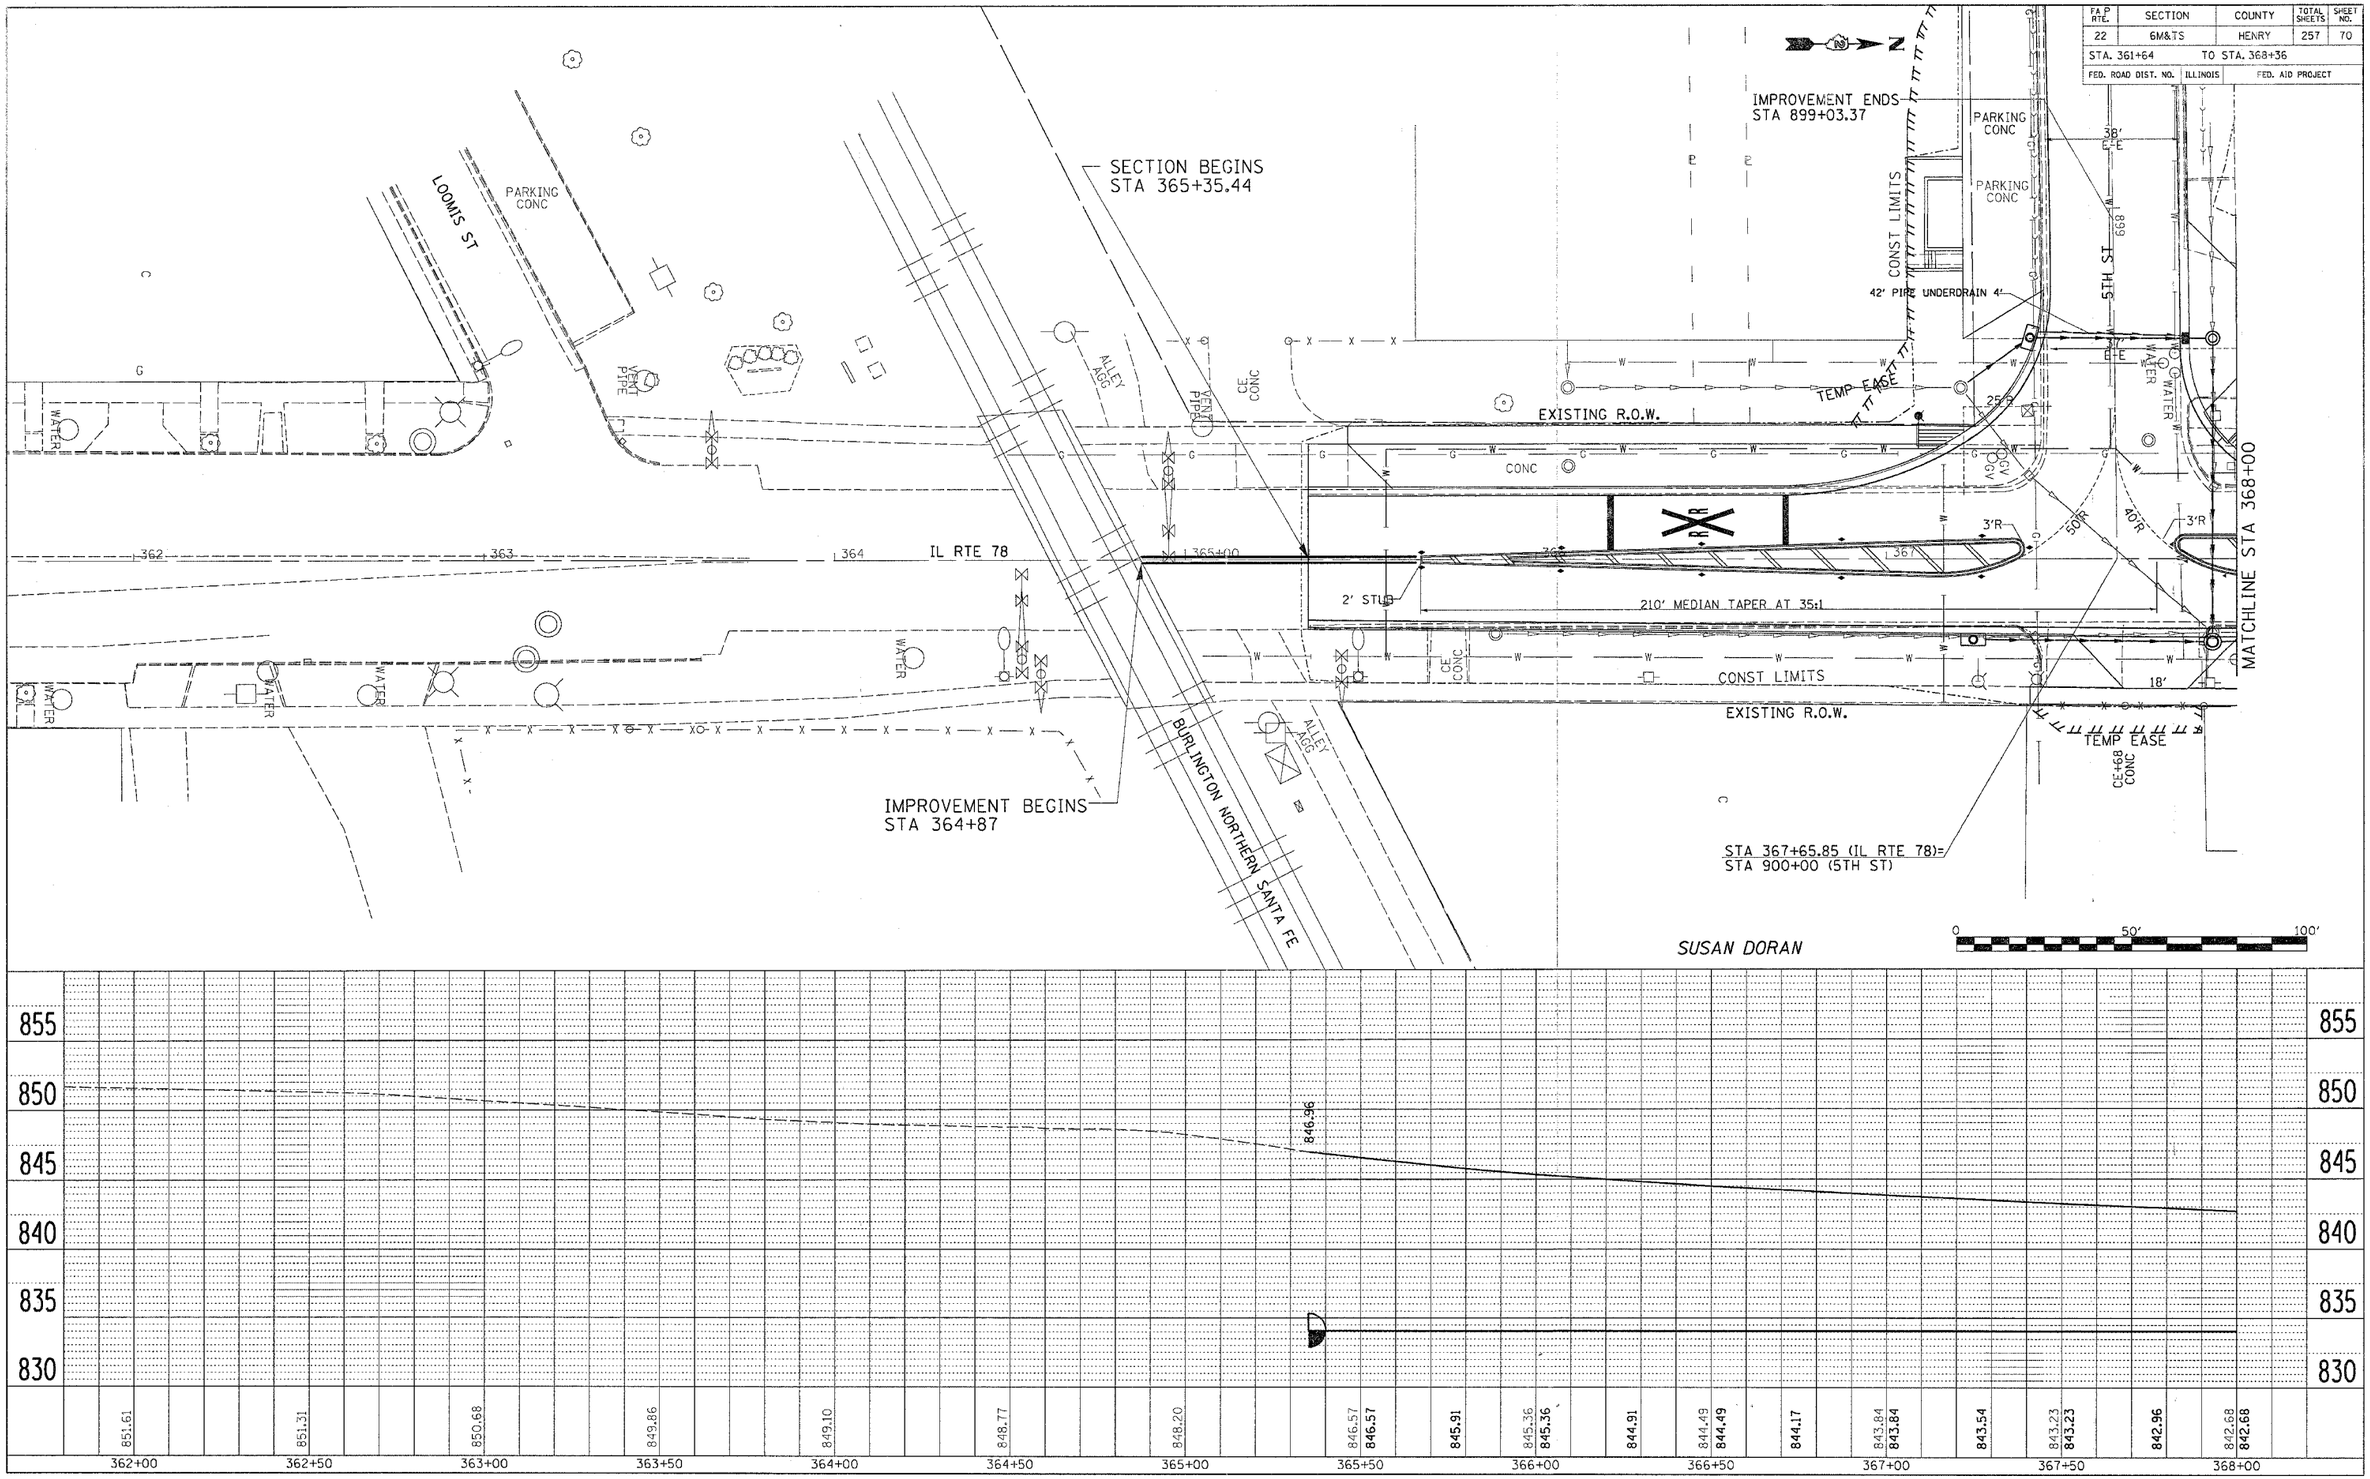

PLAN AND PROFILE IL RTE 78