F.A.P RTE.	SECTION	COUNTY	TOTAL SHEETS	SHEET NO.
22	6M&TS	HENRY	257	104
STA.		TO STA.		
FED. ROAD DIST. NO.	ILLINOIS	FED. AID PROJECT		

CHESTNUT ST

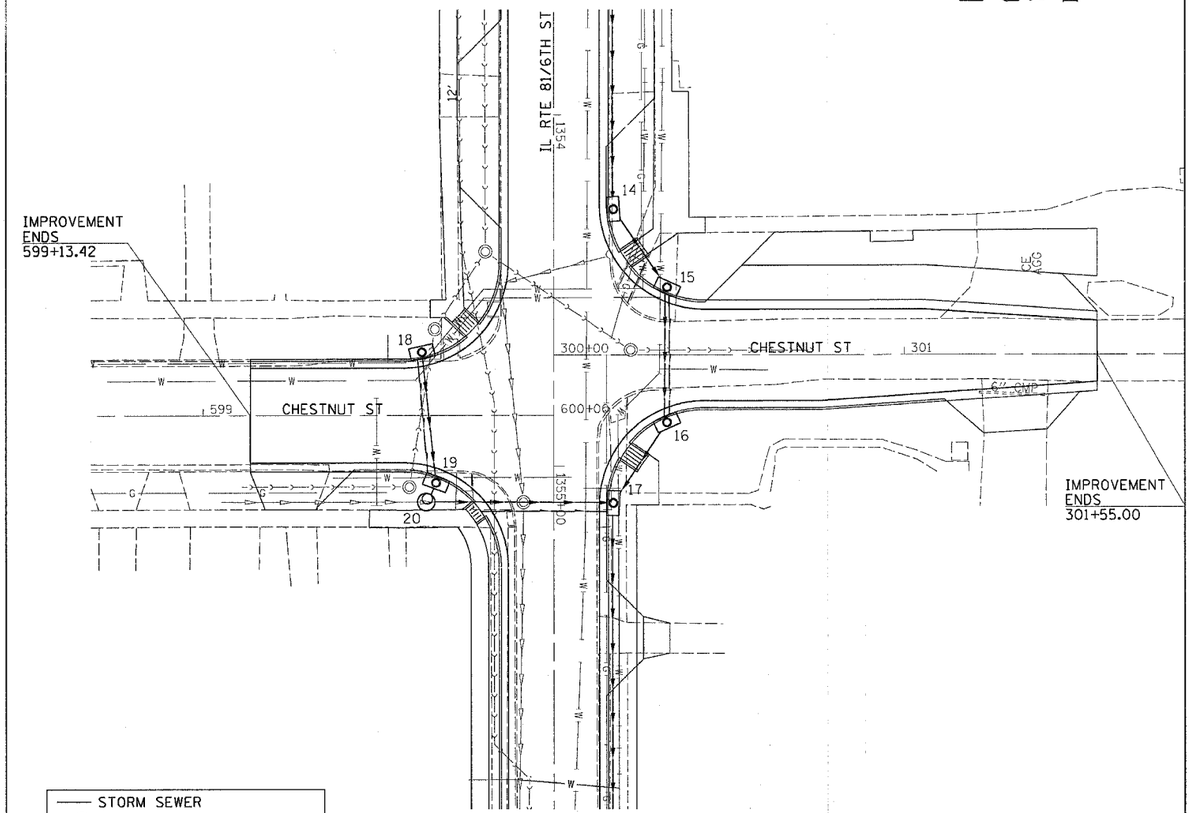

TREMONT ST

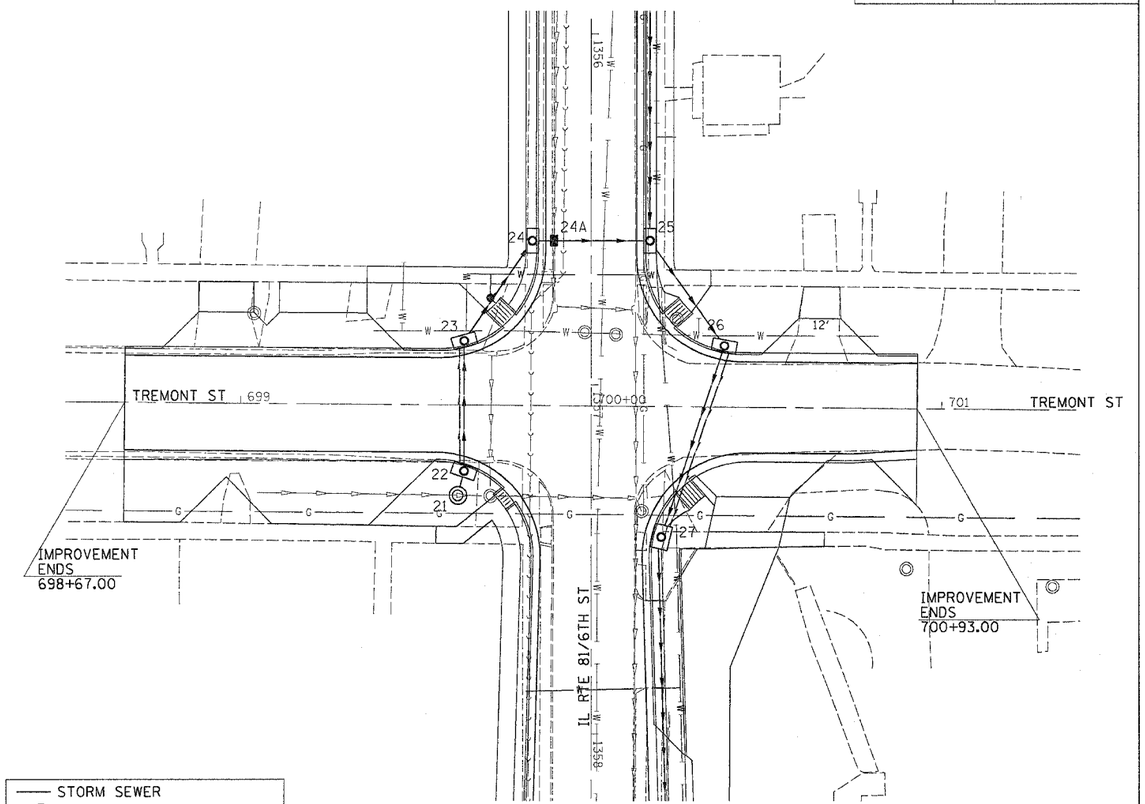

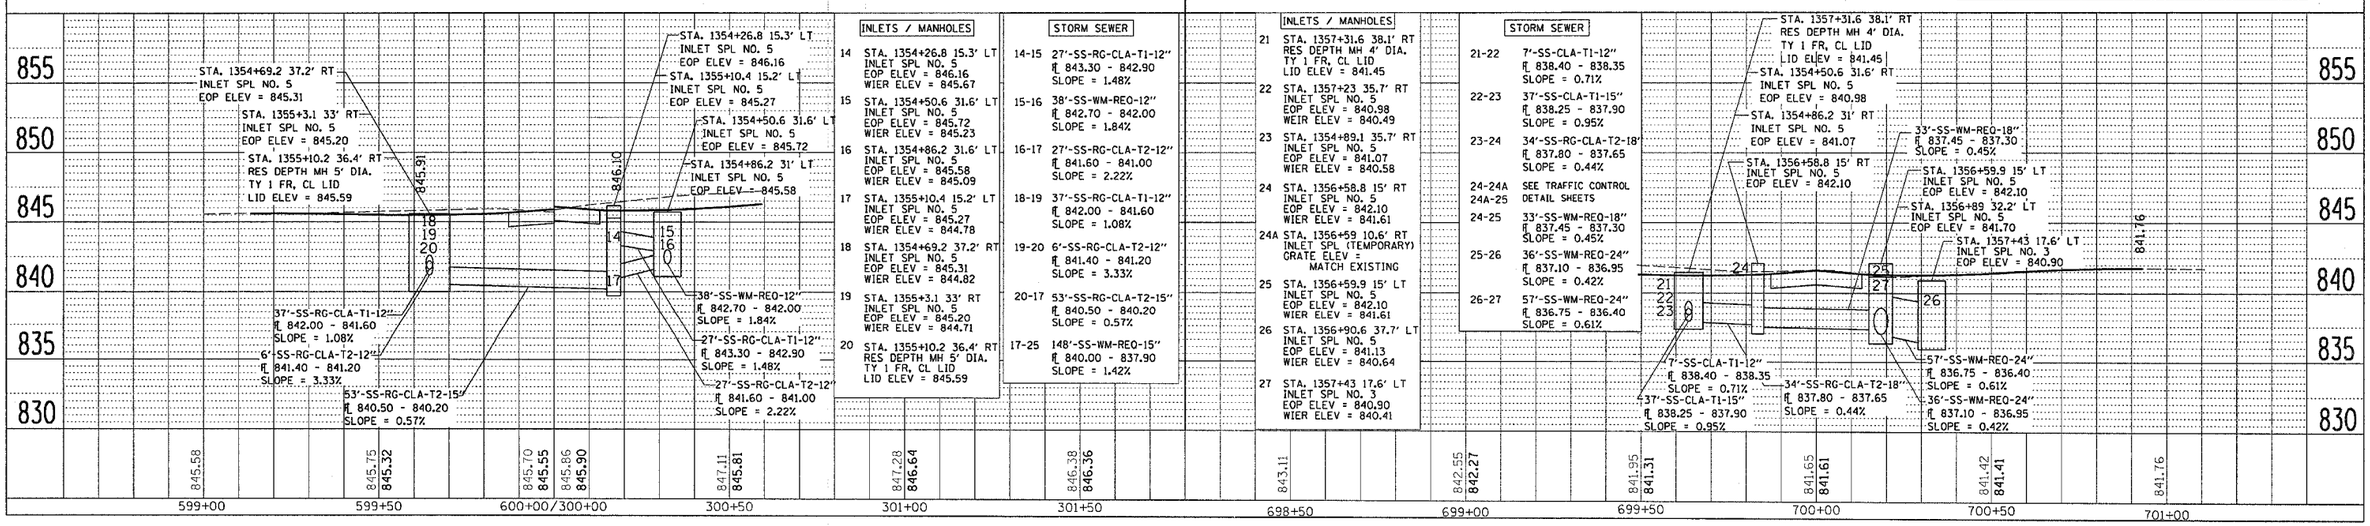

PROFILE
SURVEYED
PLOTTED
DRAWN
CHECKED
NOTE BOOK
NO.
BY
DATE

PLAN
SURVEYED
PLOTTED
DRAWN
CHECKED
NOTE BOOK
NO.
BY
DATE
STRUCTURE NOTATIONS USED
CADD FILE NAME
AT TIME OF PLAN

DATE-TIME
DGN-SPEC
*REF
*REF
*REF
*REF

DRAINAGE DETAILS
CHESTNUT ST / TREMONT ST