CONTRACT NO. 64640

F.A.P RTE.	SECTION	COUNTY	TOTAL SHEETS	SHEET NO.
22	6M&TS	HENRY	257	154
STA. 1348+75.00		TO STA. 1349+00.00		
FED. ROAD DIST. NO.	ILLINOIS	FED. AID PROJECT		

FINAL SURVEY — NOTE BOOK NO. — SURVEYED — PLOTTED — TEMPLATE — AREAS — AREAS CHECKED — BY — DATE

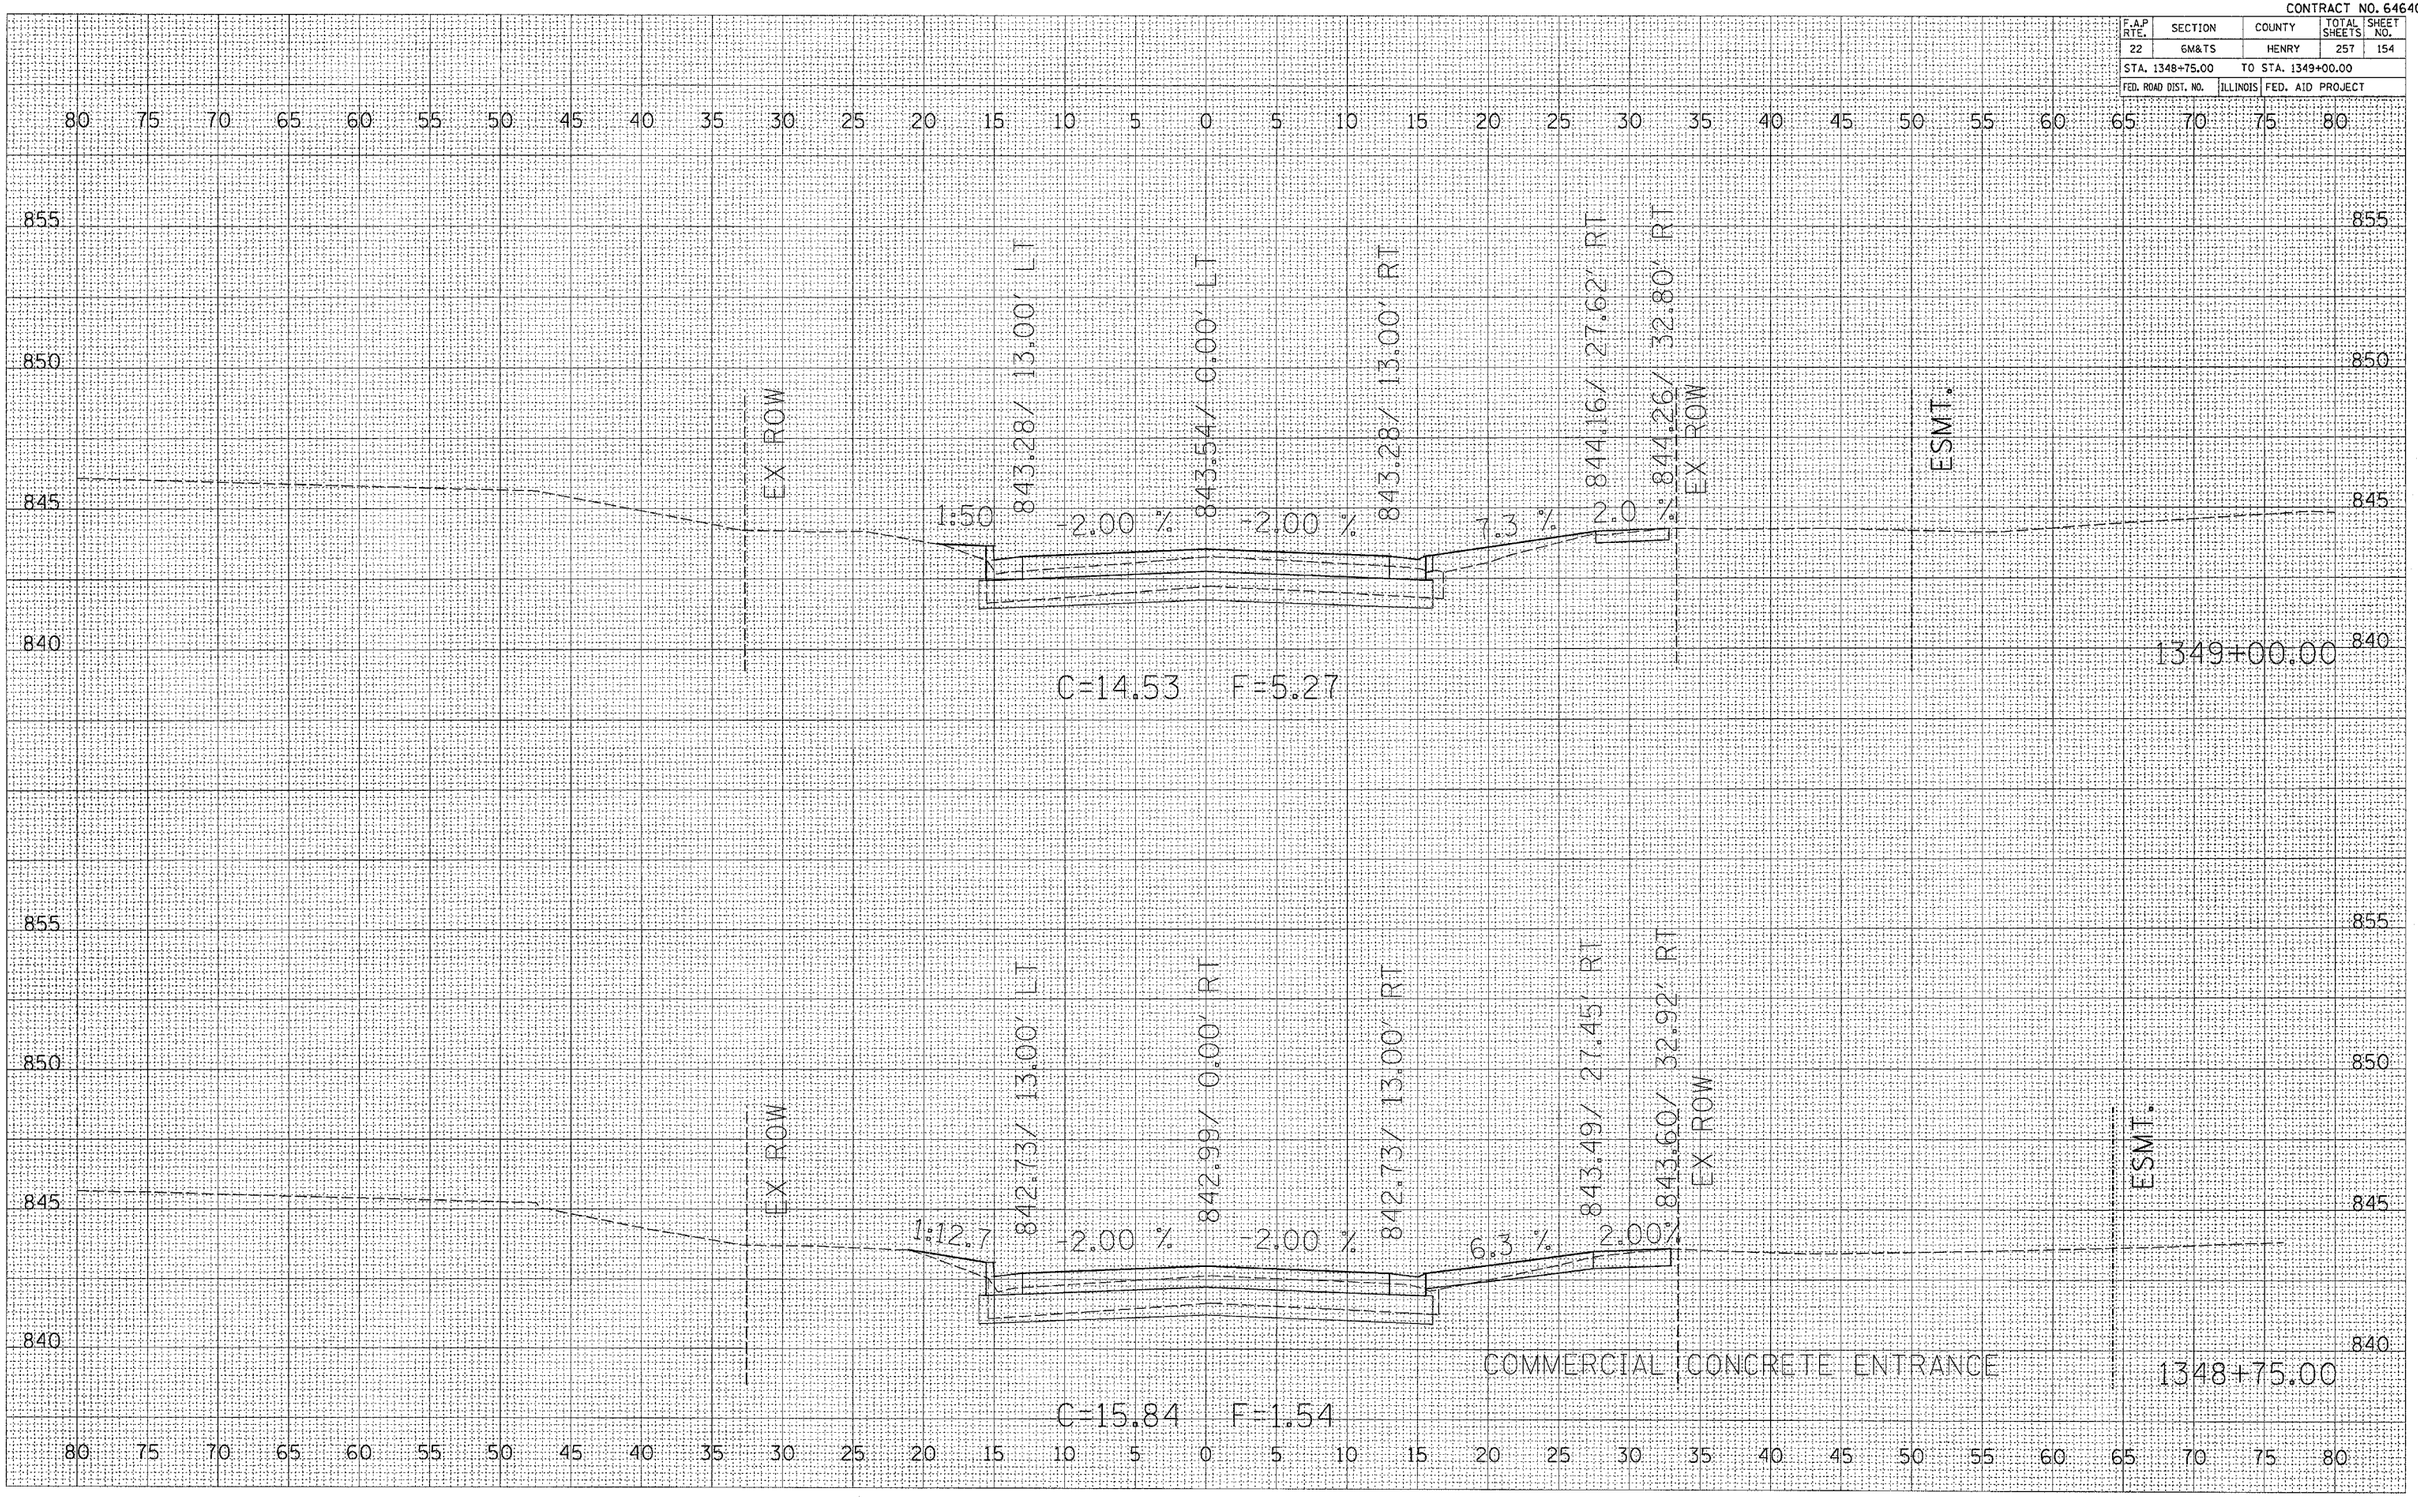

ORIGINAL SURVEY — NOTE BOOK NO. — SURVEYED — PLOTTED — TEMPLATE — AREAS — AREAS CHECKED — BY — DATE

PLOT DATE = Wed Oct 26 14:58:29 2005
FILE NAME = c:\projects\p26800\p26800mid.dgn
PLOT SCALE = 1.0000 ' / IN.
REFERENCE = #REF8