CONTRACT NO. 64640

F.A.P RTE.	SECTION	COUNTY	TOTAL SHEETS	SHEET NO.
22	6M&TS	HENRY	257	195
STA. 200+50.000	TO STA. 200+75.000			
FED. ROAD DIST. NO.	ILLINOIS	FED. AID PROJECT		

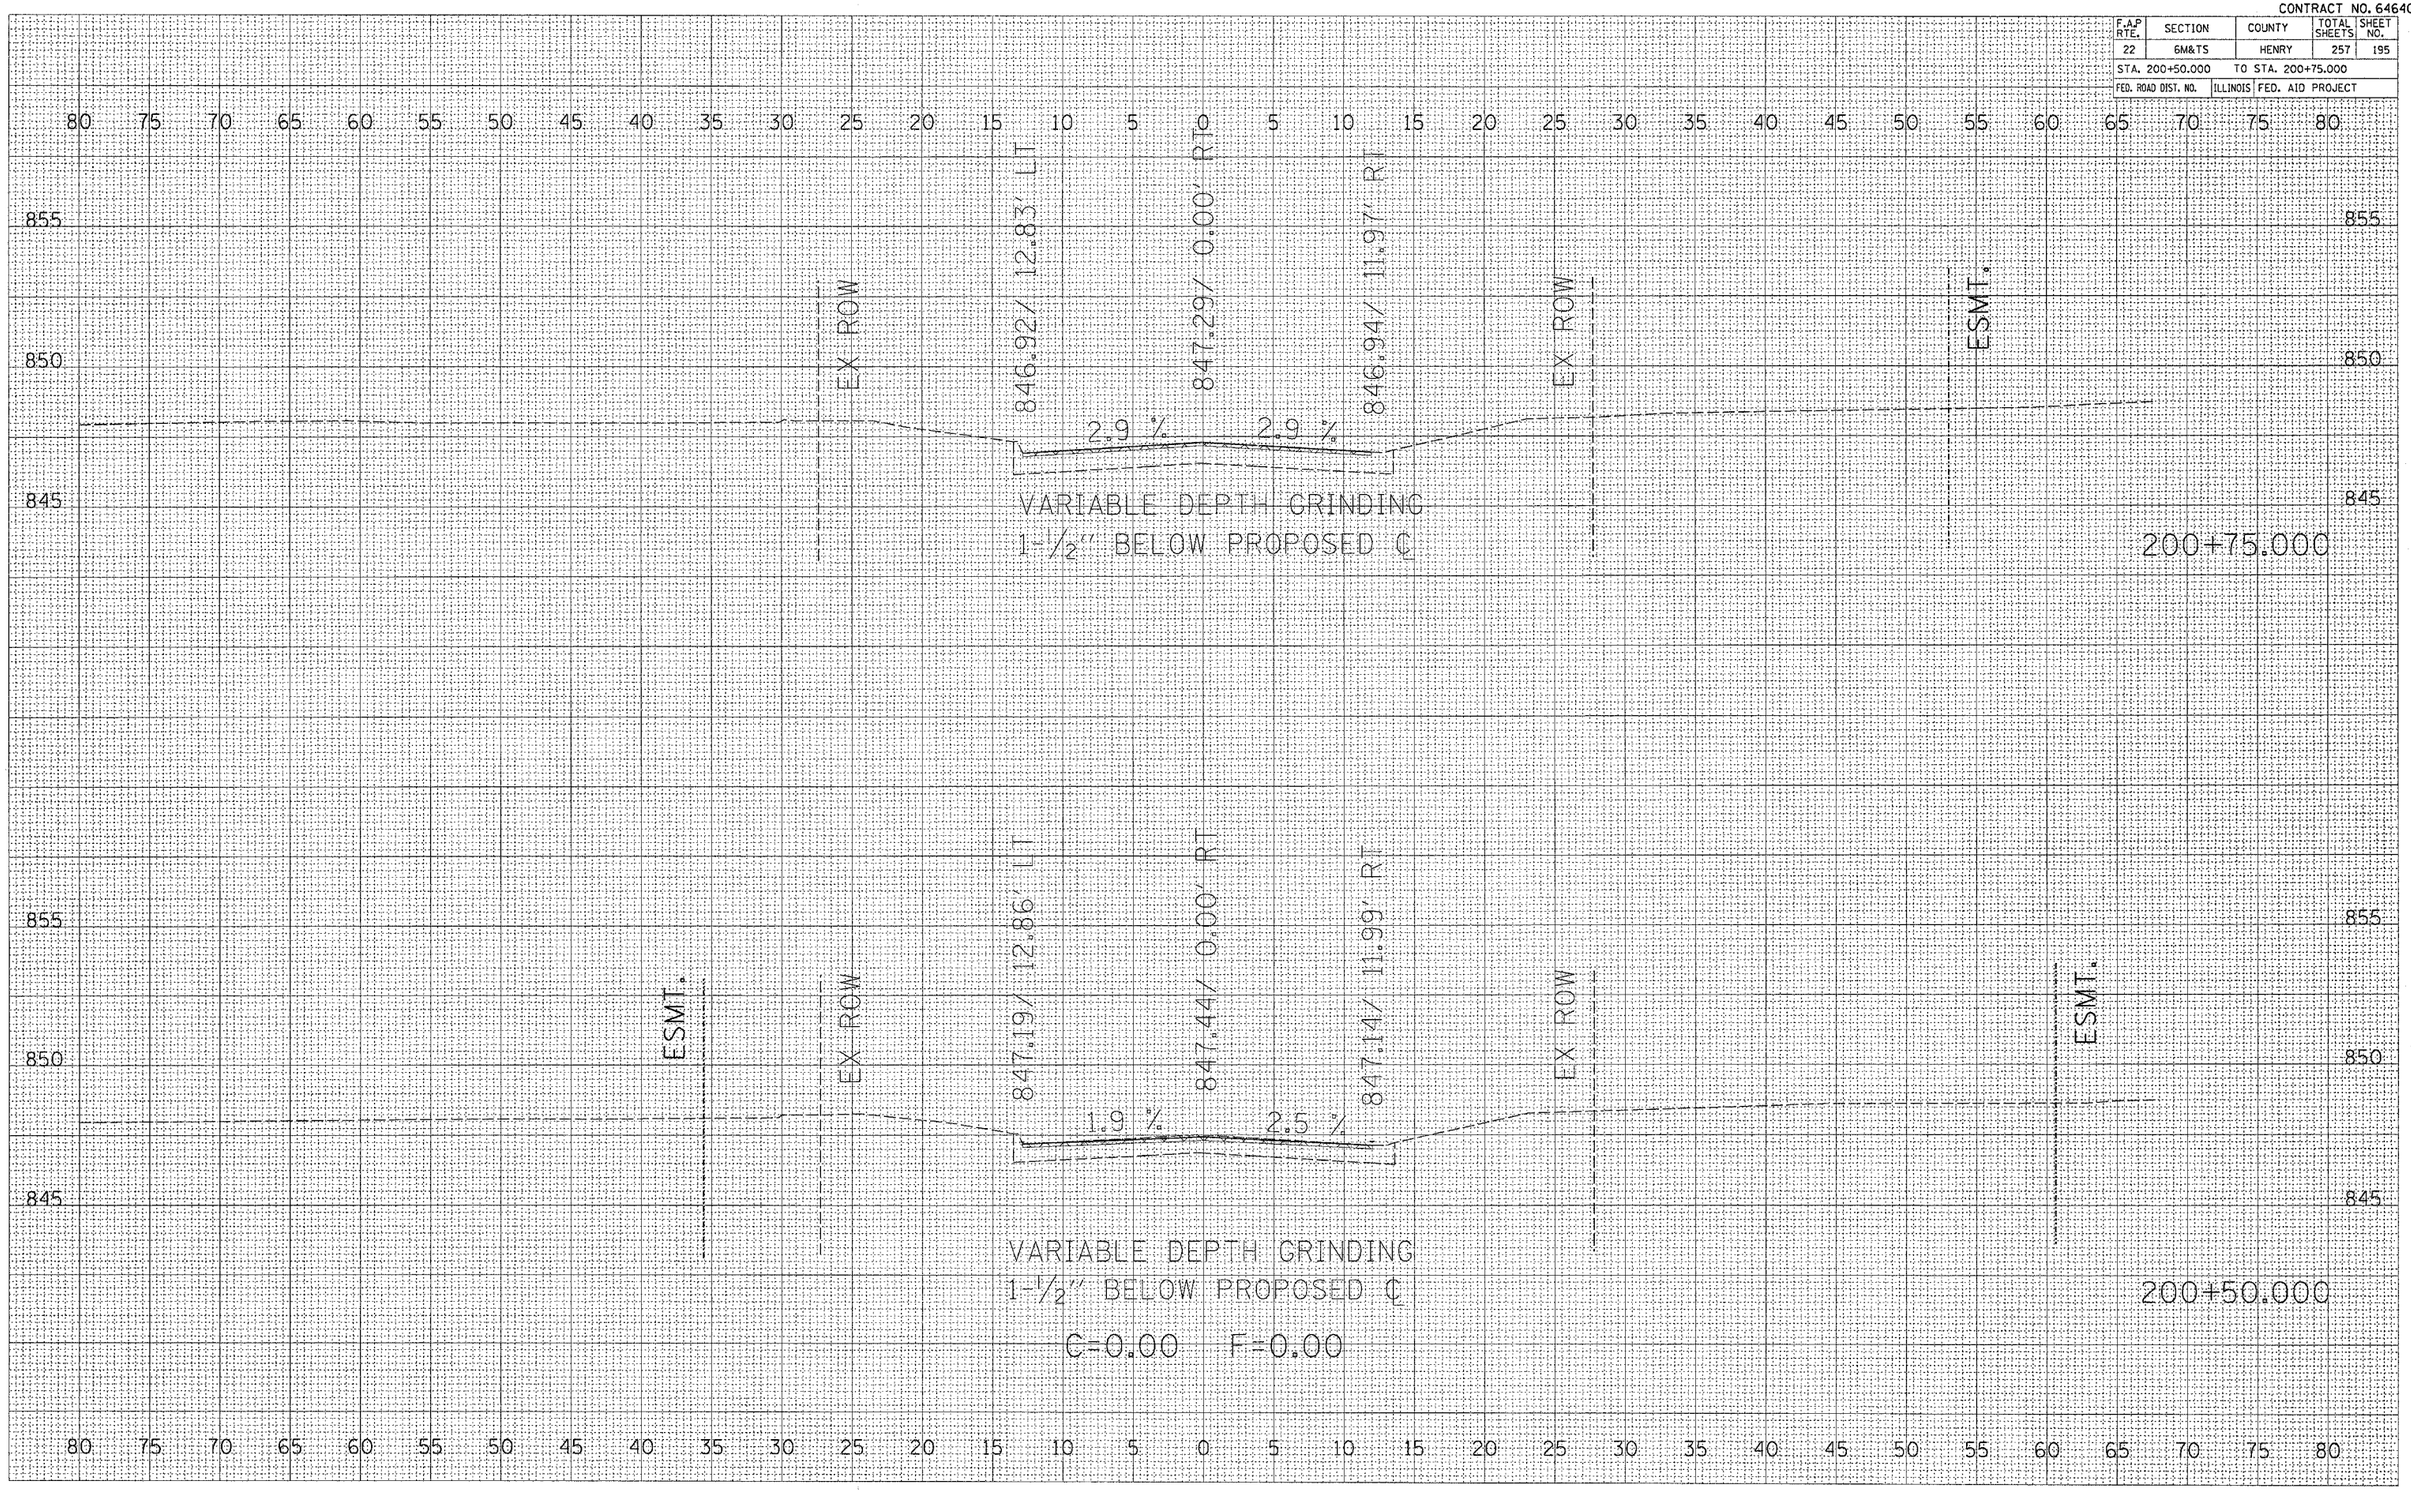

Madison Ave.

FINAL SURVEY	SURVEYED	BY	DATE
NOTE BOOK	PLOTTED		
NO.	HORIZ. SCALE		
	AREAS		
	AREAS CHECKED		

ORIGINAL SURVEY	SURVEYED	BY	DATE
NOTE BOOK	PLOTTED		
NO.	HORIZ. SCALE		
	AREAS		
	AREAS CHECKED		

PLOT DATE = Thu Oct 27 07:16:39 2005
FILE NAME = n:\proj_mcs\p216800\p16800-mad.mcs
PLOT SCALE = 5.0000 ' / IN.
REFERENCE = REF