CONTRACT NO. 64640

F.A.P RTE.	SECTION	COUNTY	TOTAL SHEETS	SHEET NO.
22	6M&TS	HENRY	257	208
STA. 700+21.802	TO STA. 700+21.802			
FED. ROAD DIST. NO.	ILLINOIS	FED. AID PROJECT		

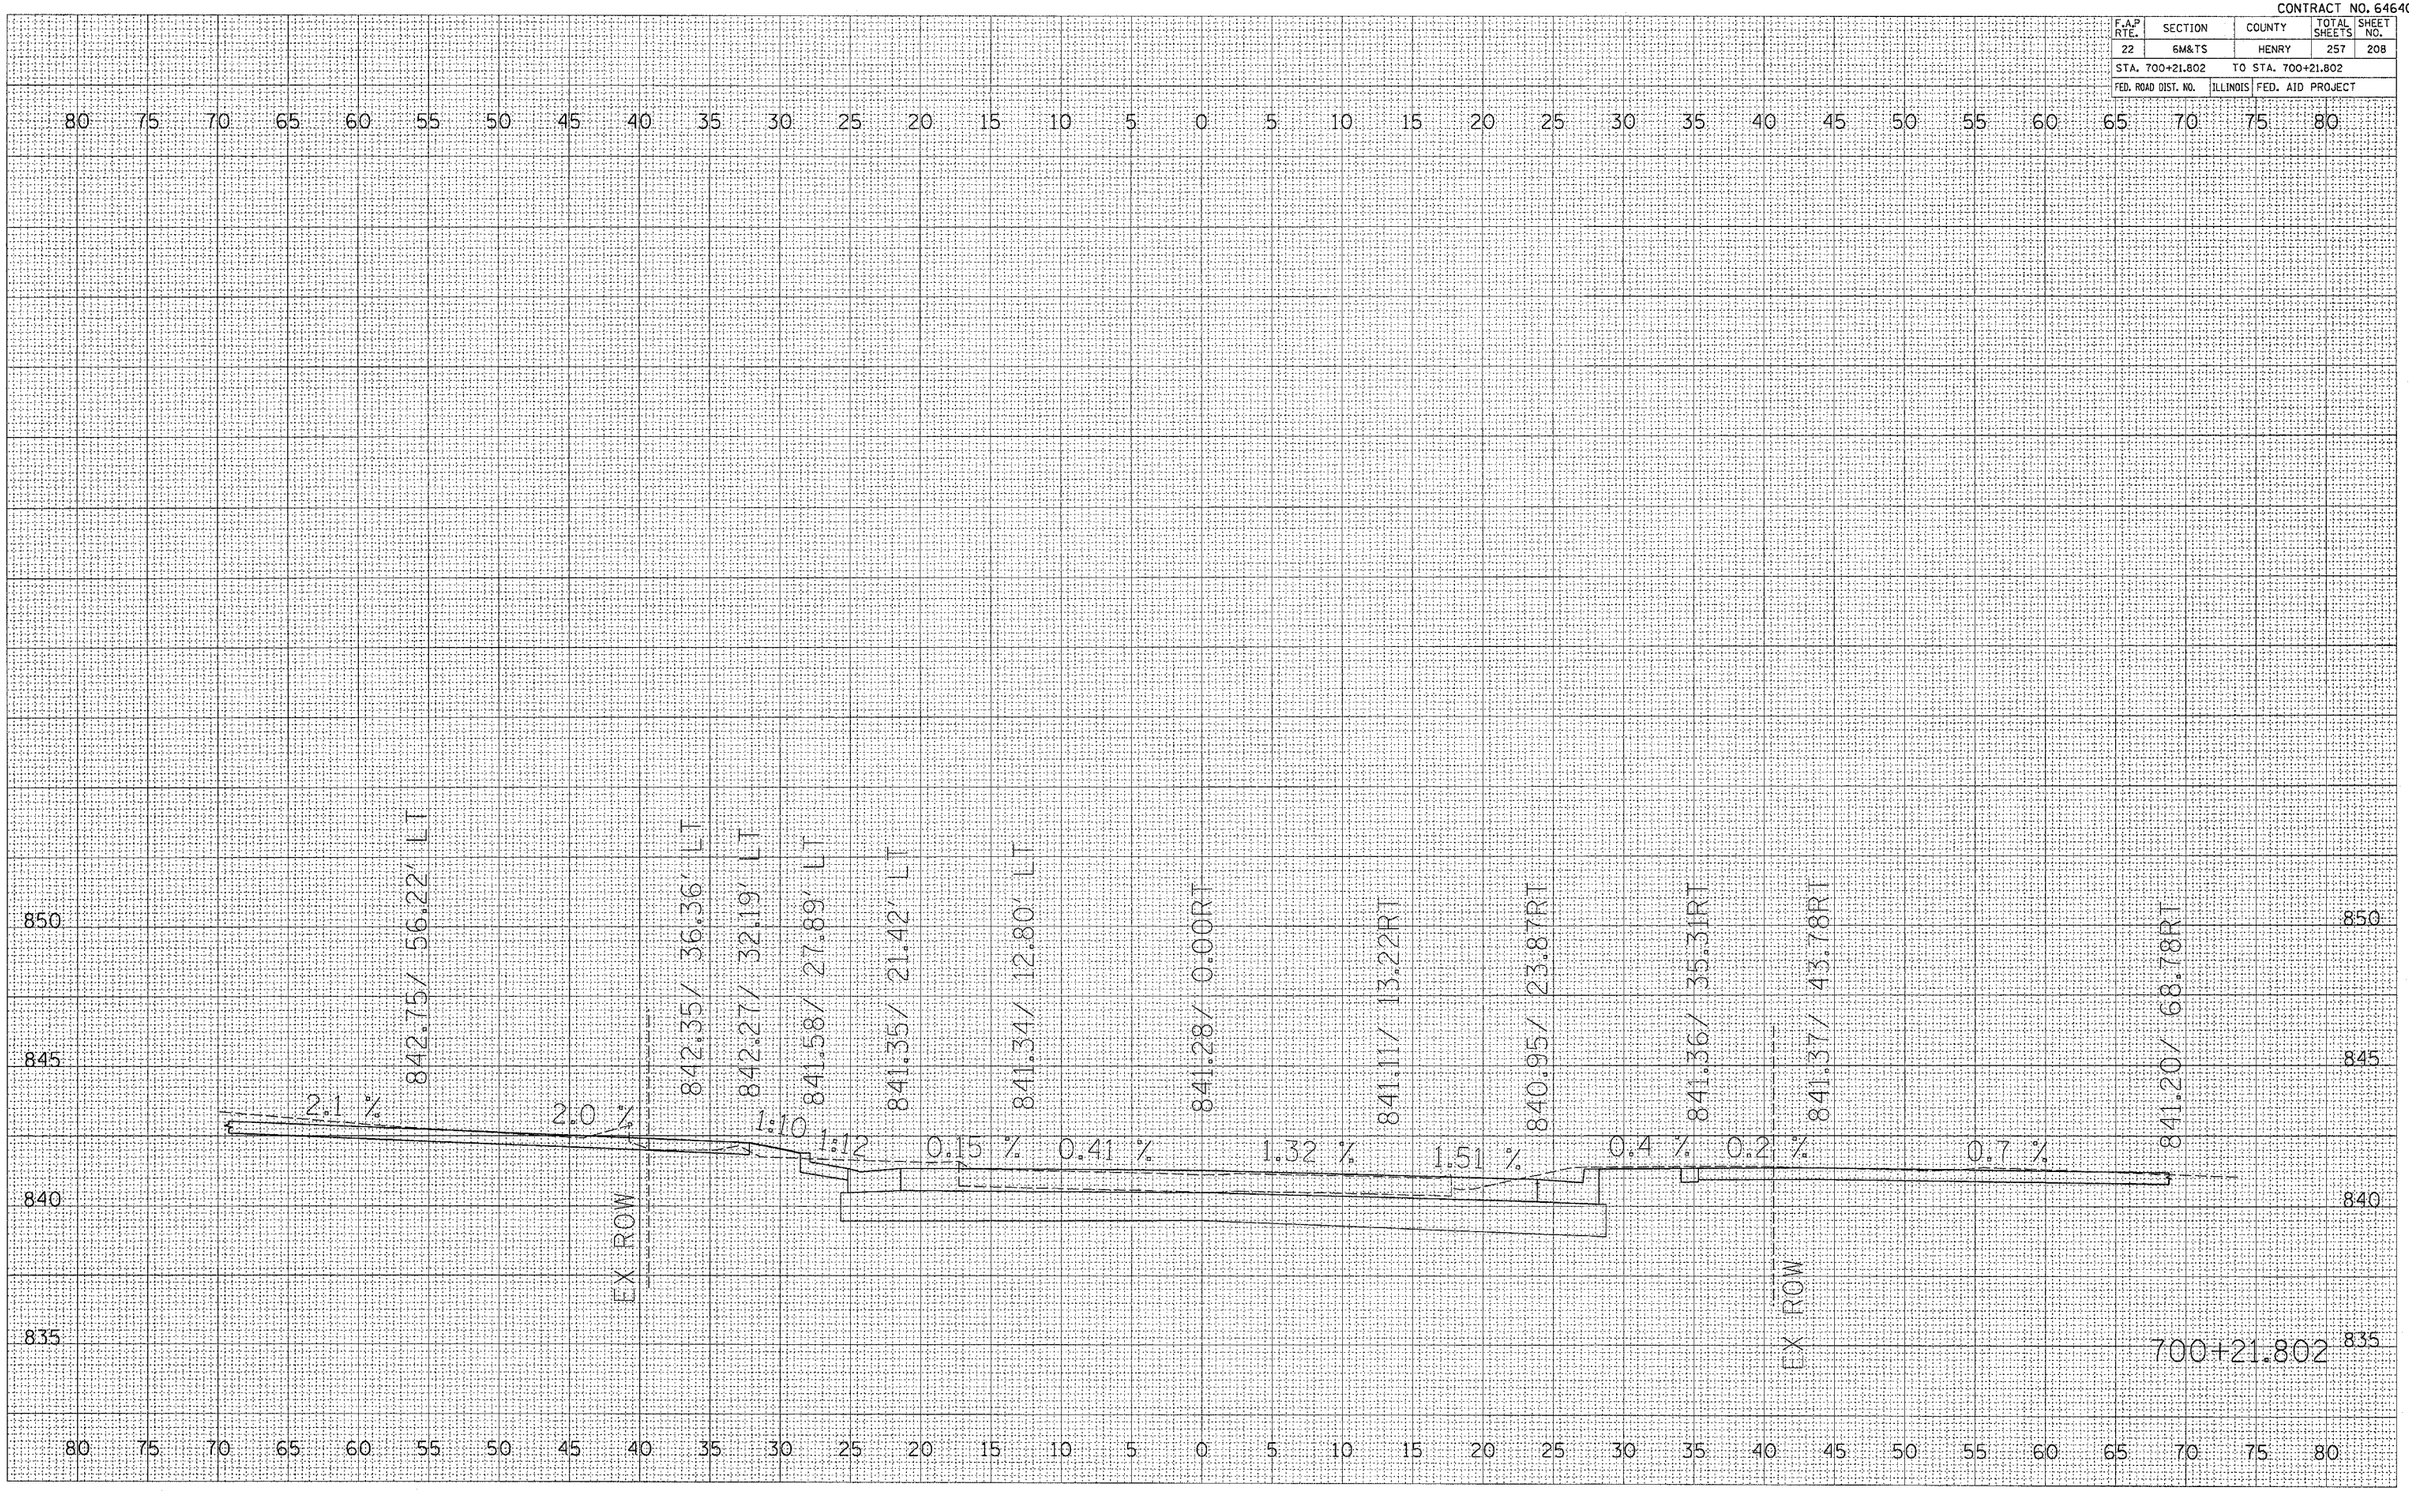

Tremont Street

FINAL SURVEY | NOTE BOOK NO. | SURVEYED | PLOTTED | TEMPLATE | AREAS | AREAS CHECKED | BY | DATE

ORIGINAL SURVEY | NOTE BOOK NO. | SURVEYED | PLOTTED | TEMPLATE | AREAS | AREAS CHECKED | BY | DATE

PLOT DATE = Thu Oct 27 07:16:59 2005
FILE NAME = c:\projects\p216800\p16800xstremont.dgn
PLOT SCALE = 5.0000 ' / IN.
REFERENCE = REF