CONTRACT NO. 64640

F.A.P RTE.	SECTION	COUNTY	TOTAL SHEETS	SHEET NO.
22	6M&TS	HENRY	257	209
STA. 700+50.000	TO STA. 700+64.590			
FED. ROAD DIST. NO.	ILLINOIS	FED. AID PROJECT		

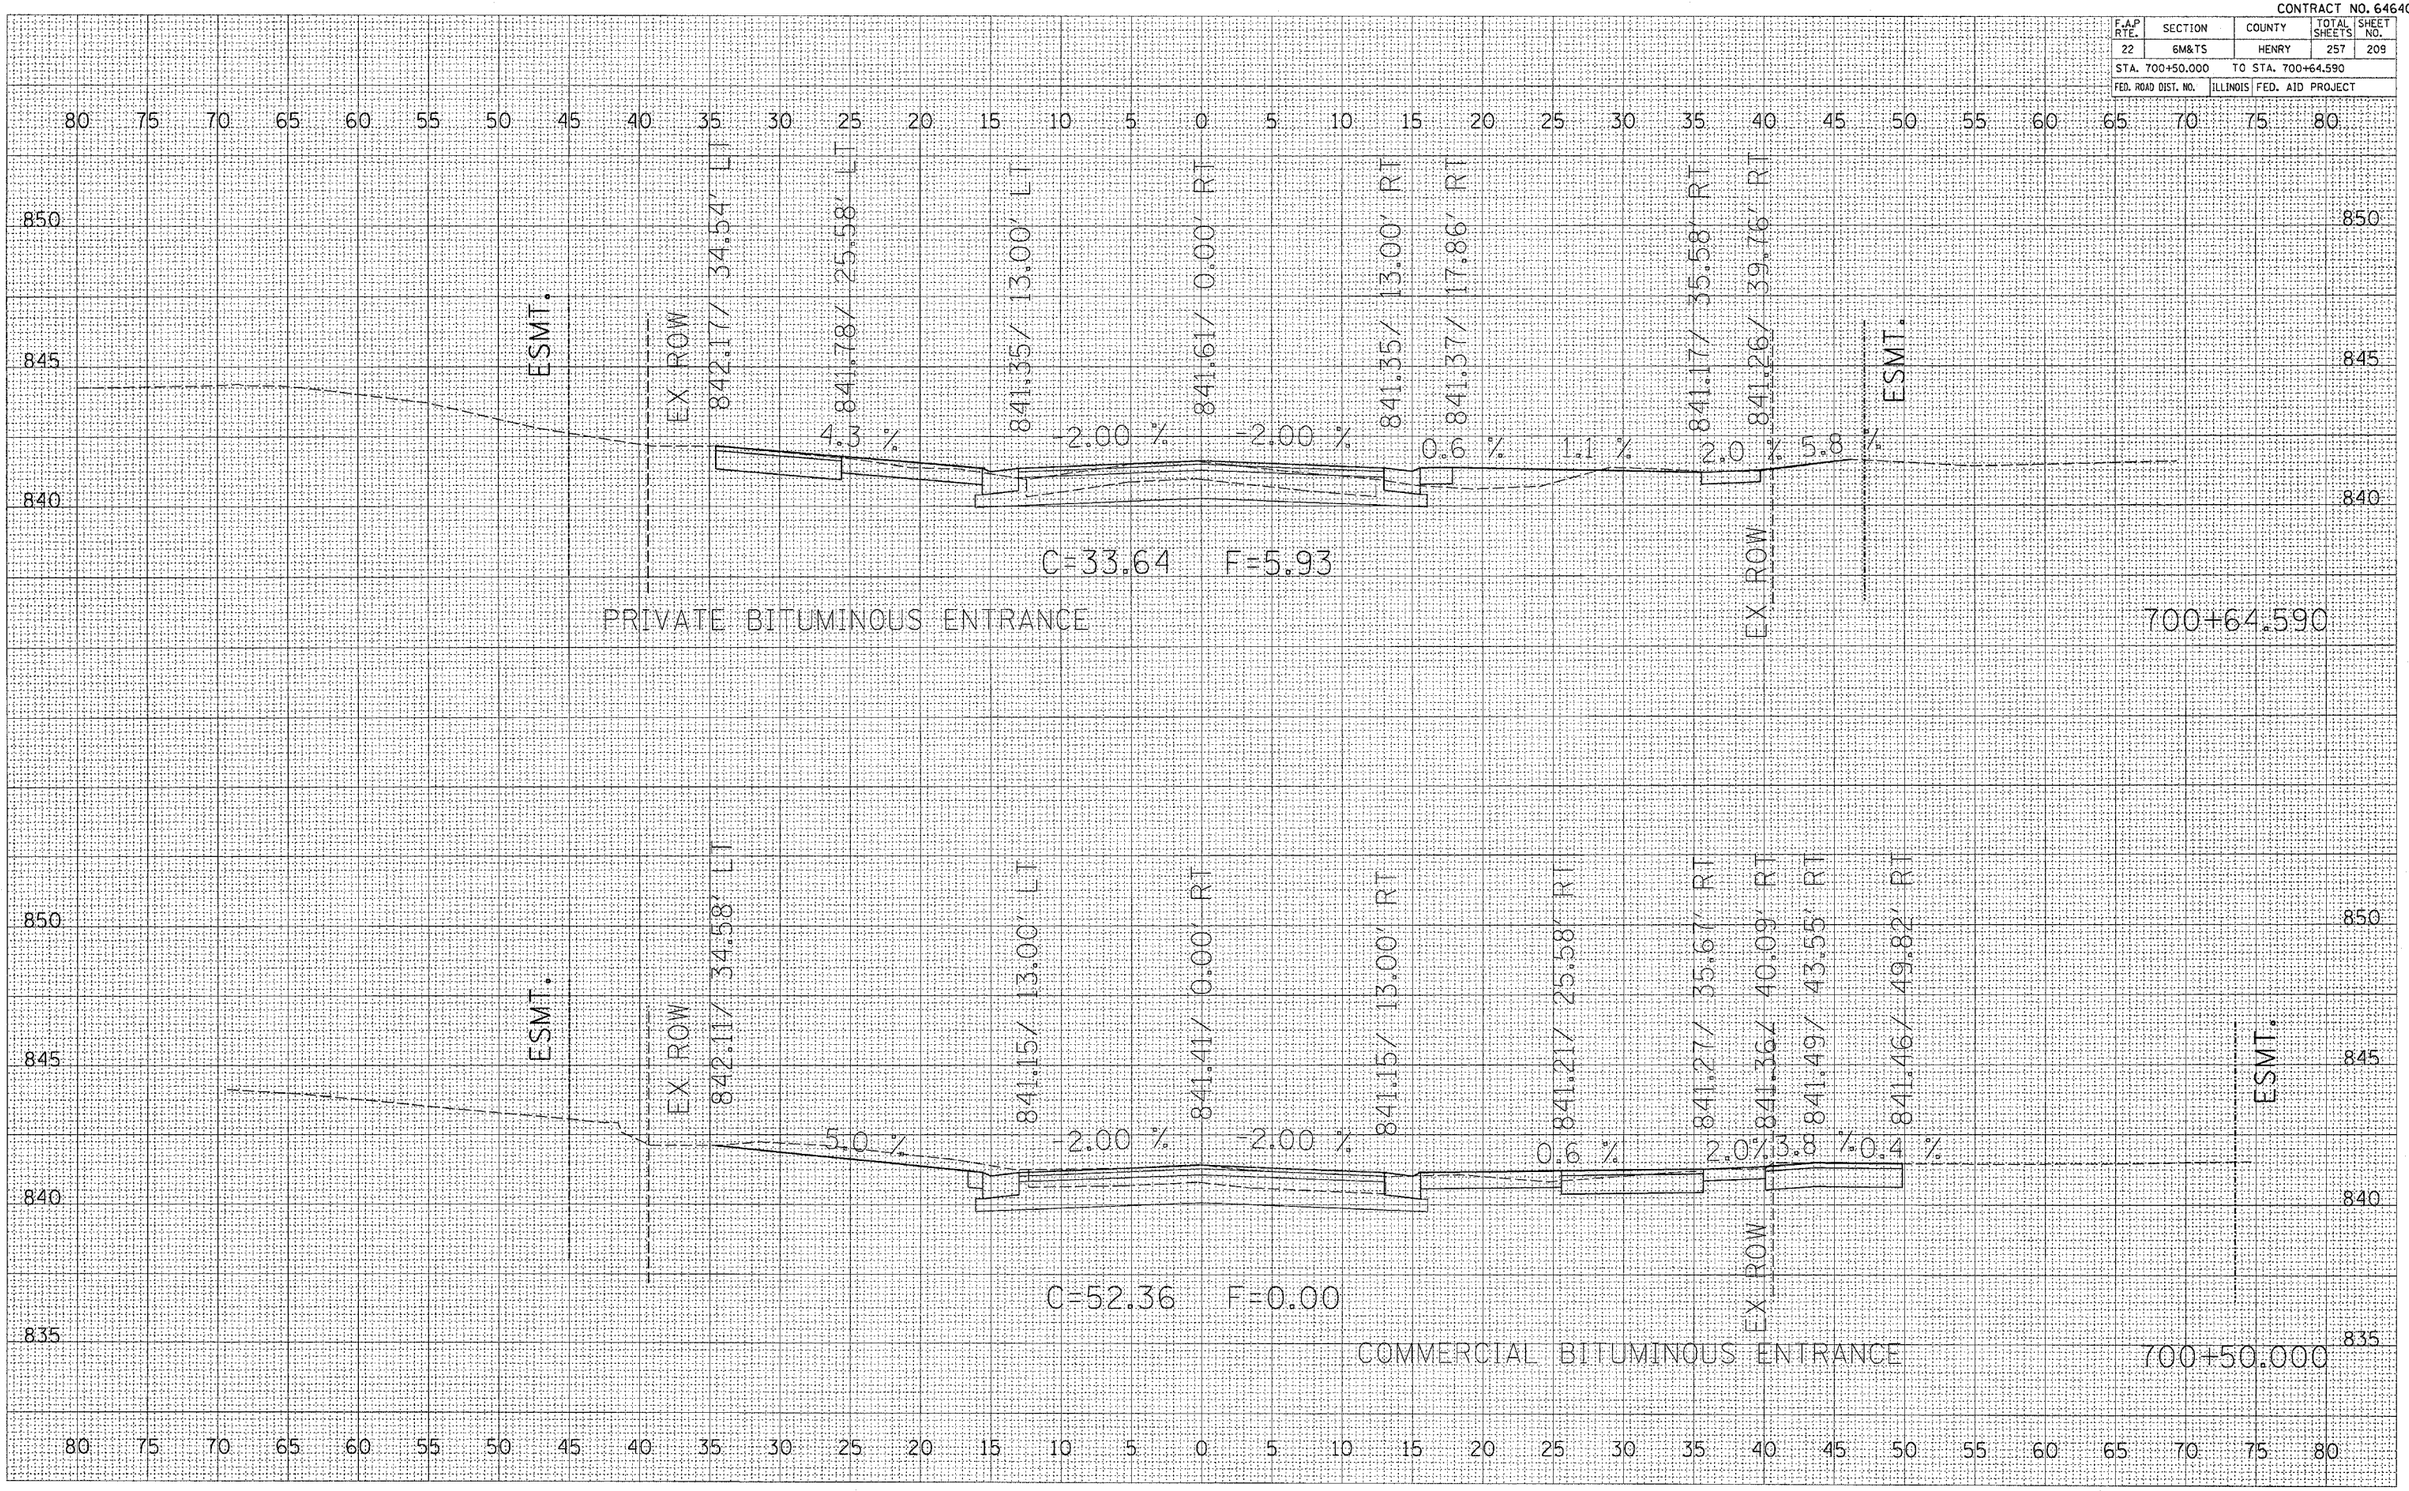

Tremont Street