CONTRACT NO. 64640

F.A.P RTE.	SECTION	COUNTY	TOTAL SHEETS	SHEET NO.
22	6M &TS	HENRY	257	223
STA. 370+75.00	TO STA. 371+00.00			
FED. ROAD DIST. NO.	ILLINOIS	FED. AID PROJECT		

FINAL SURVEY	SURVEYED	BY	DATE
	PLOTTED		
NOTE BOOK	VOLUMES		
NO.	AREAS		
	AREAS CHECKED		

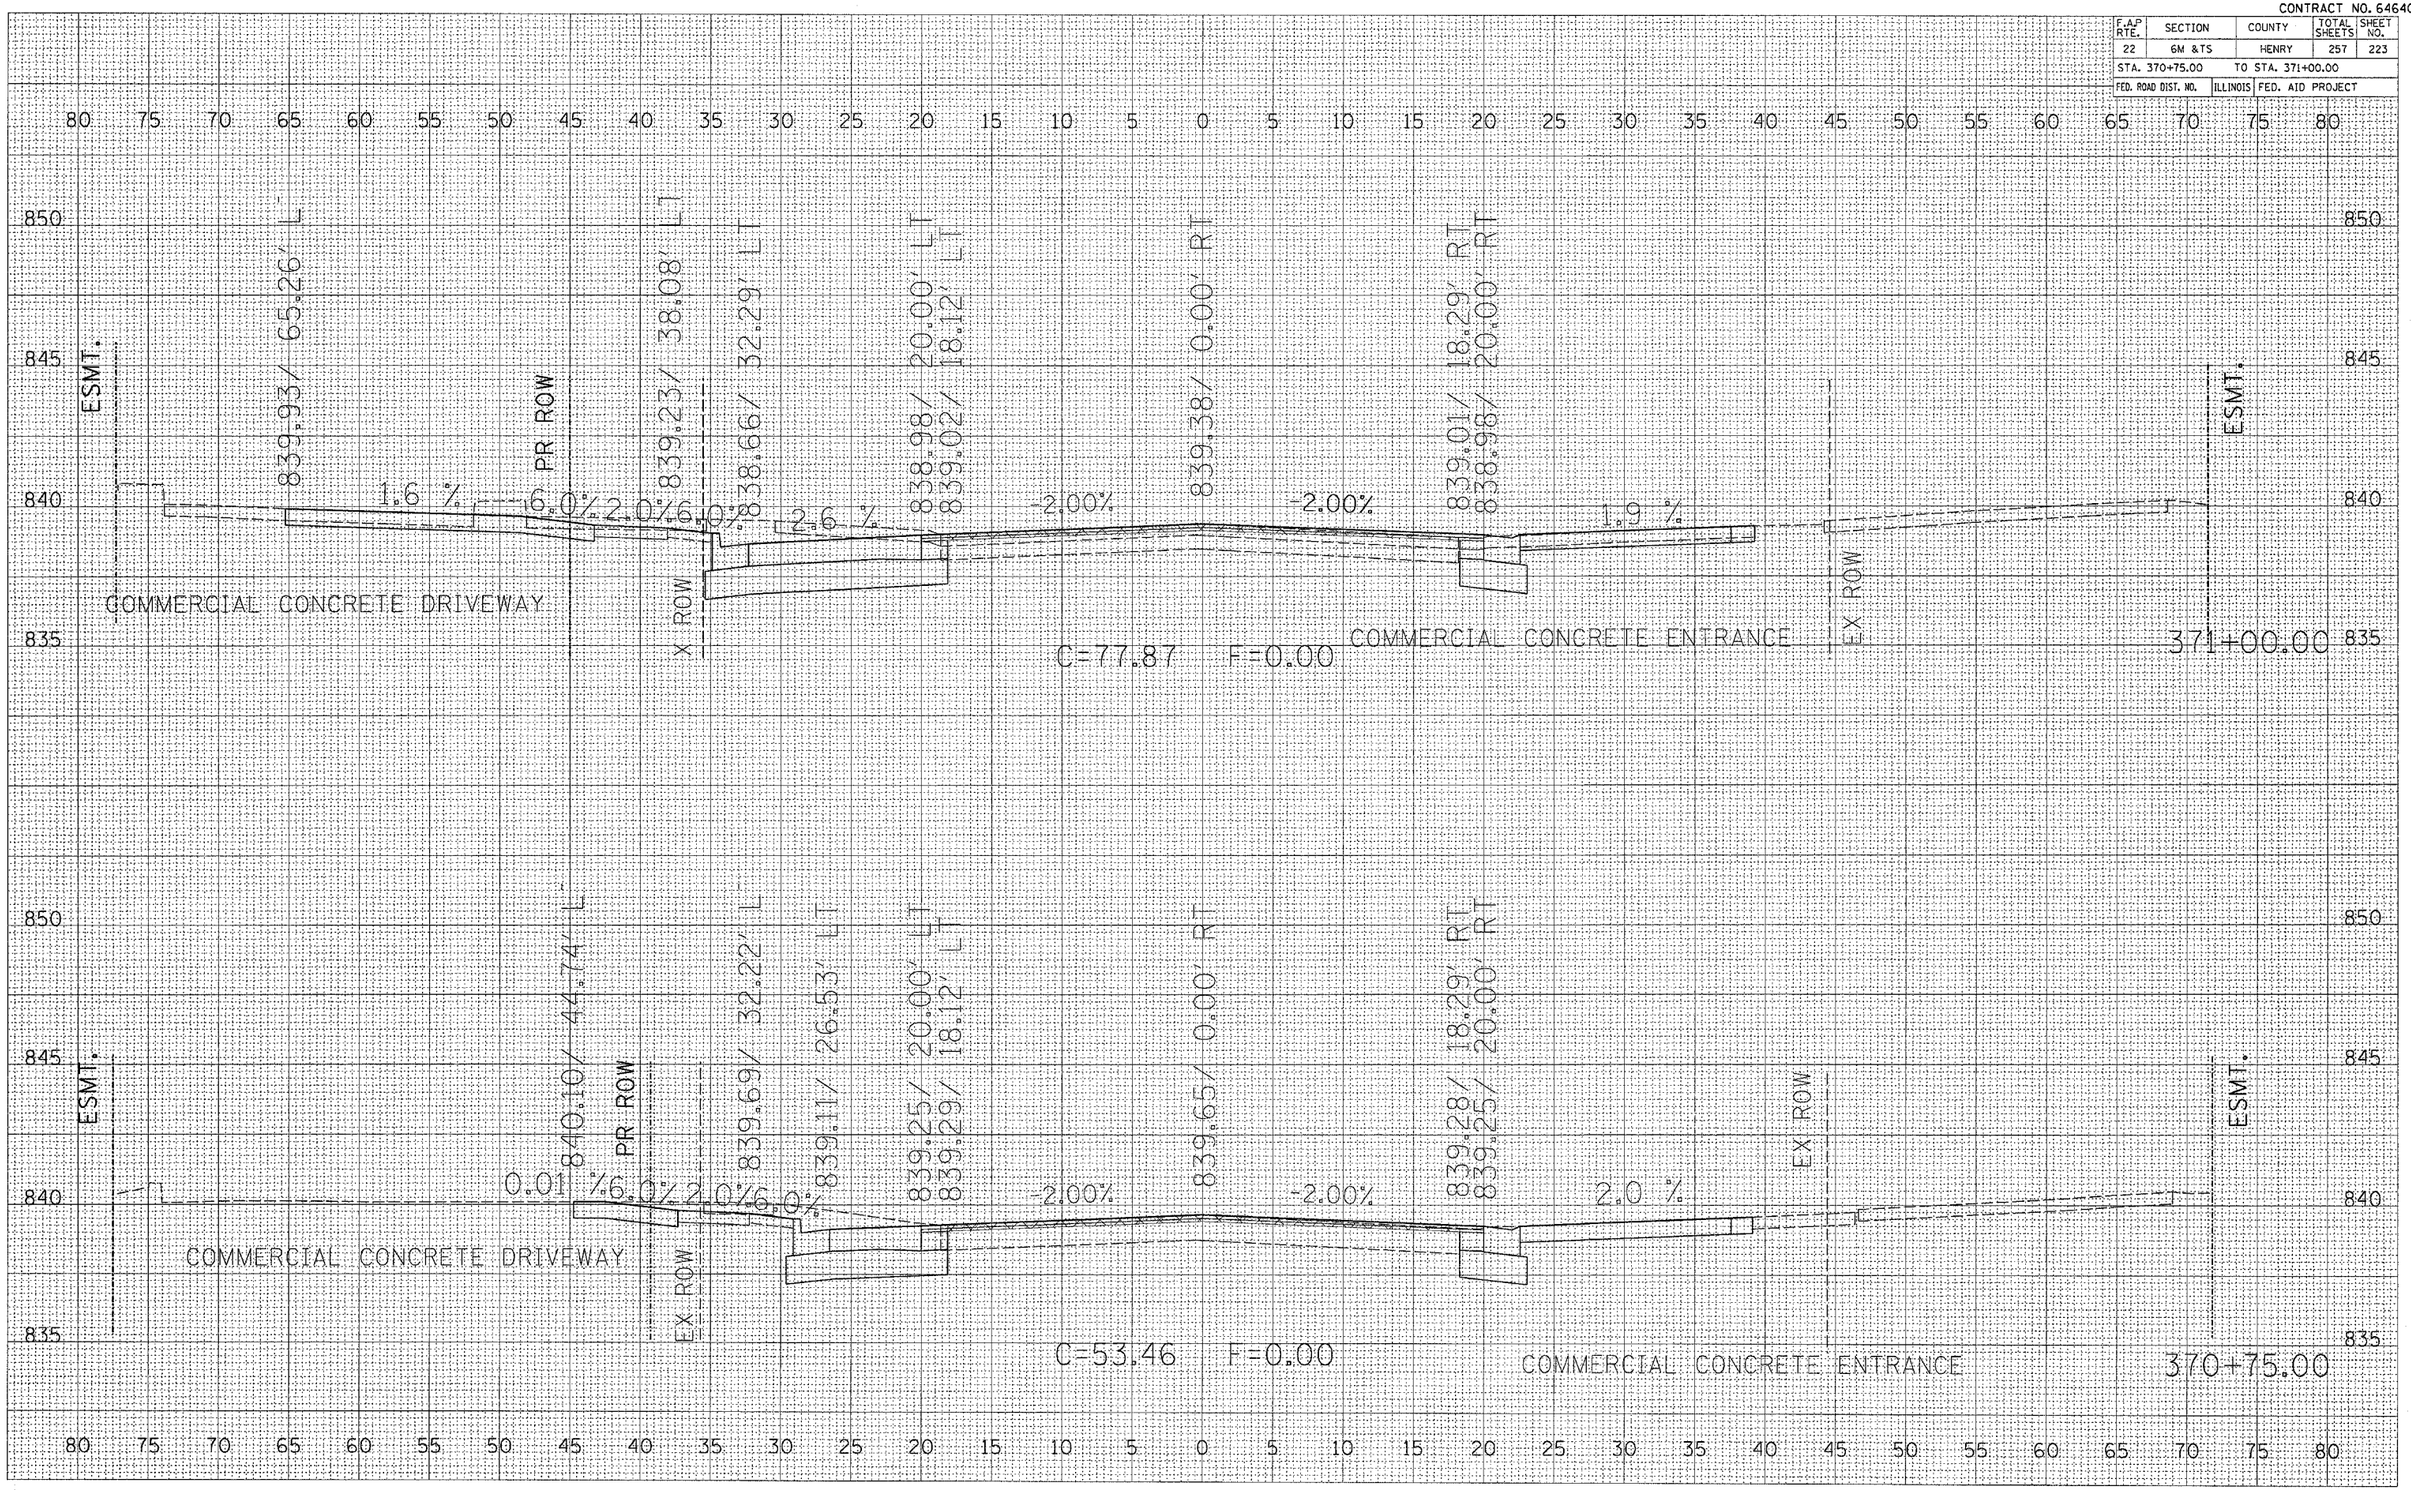

ORIGINAL SURVEY	SURVEYED	BY	DATE
	PLOTTED		
NOTE BOOK	VOLUMES		
NO.	AREAS		
	AREAS CHECKED		

PLOT DATE = Thu Oct 27 07:26:59 2005
FILE NAME = c:\projects\p216800\plt6800.dgn
PLOT SCALE = 5.0000 ' / IN.
REFERENCE = *REF*