CONTRACT NO. 64640

F.A.P. RTE.	SECTION	COUNTY	TOTAL SHEETS	SHEET NO.
22	6M &TS	HENRY	257	229
STA. 373+75.00	TO STA. 374+00.00			
FED. ROAD DIST. NO.	ILLINOIS	FED. AID PROJECT		

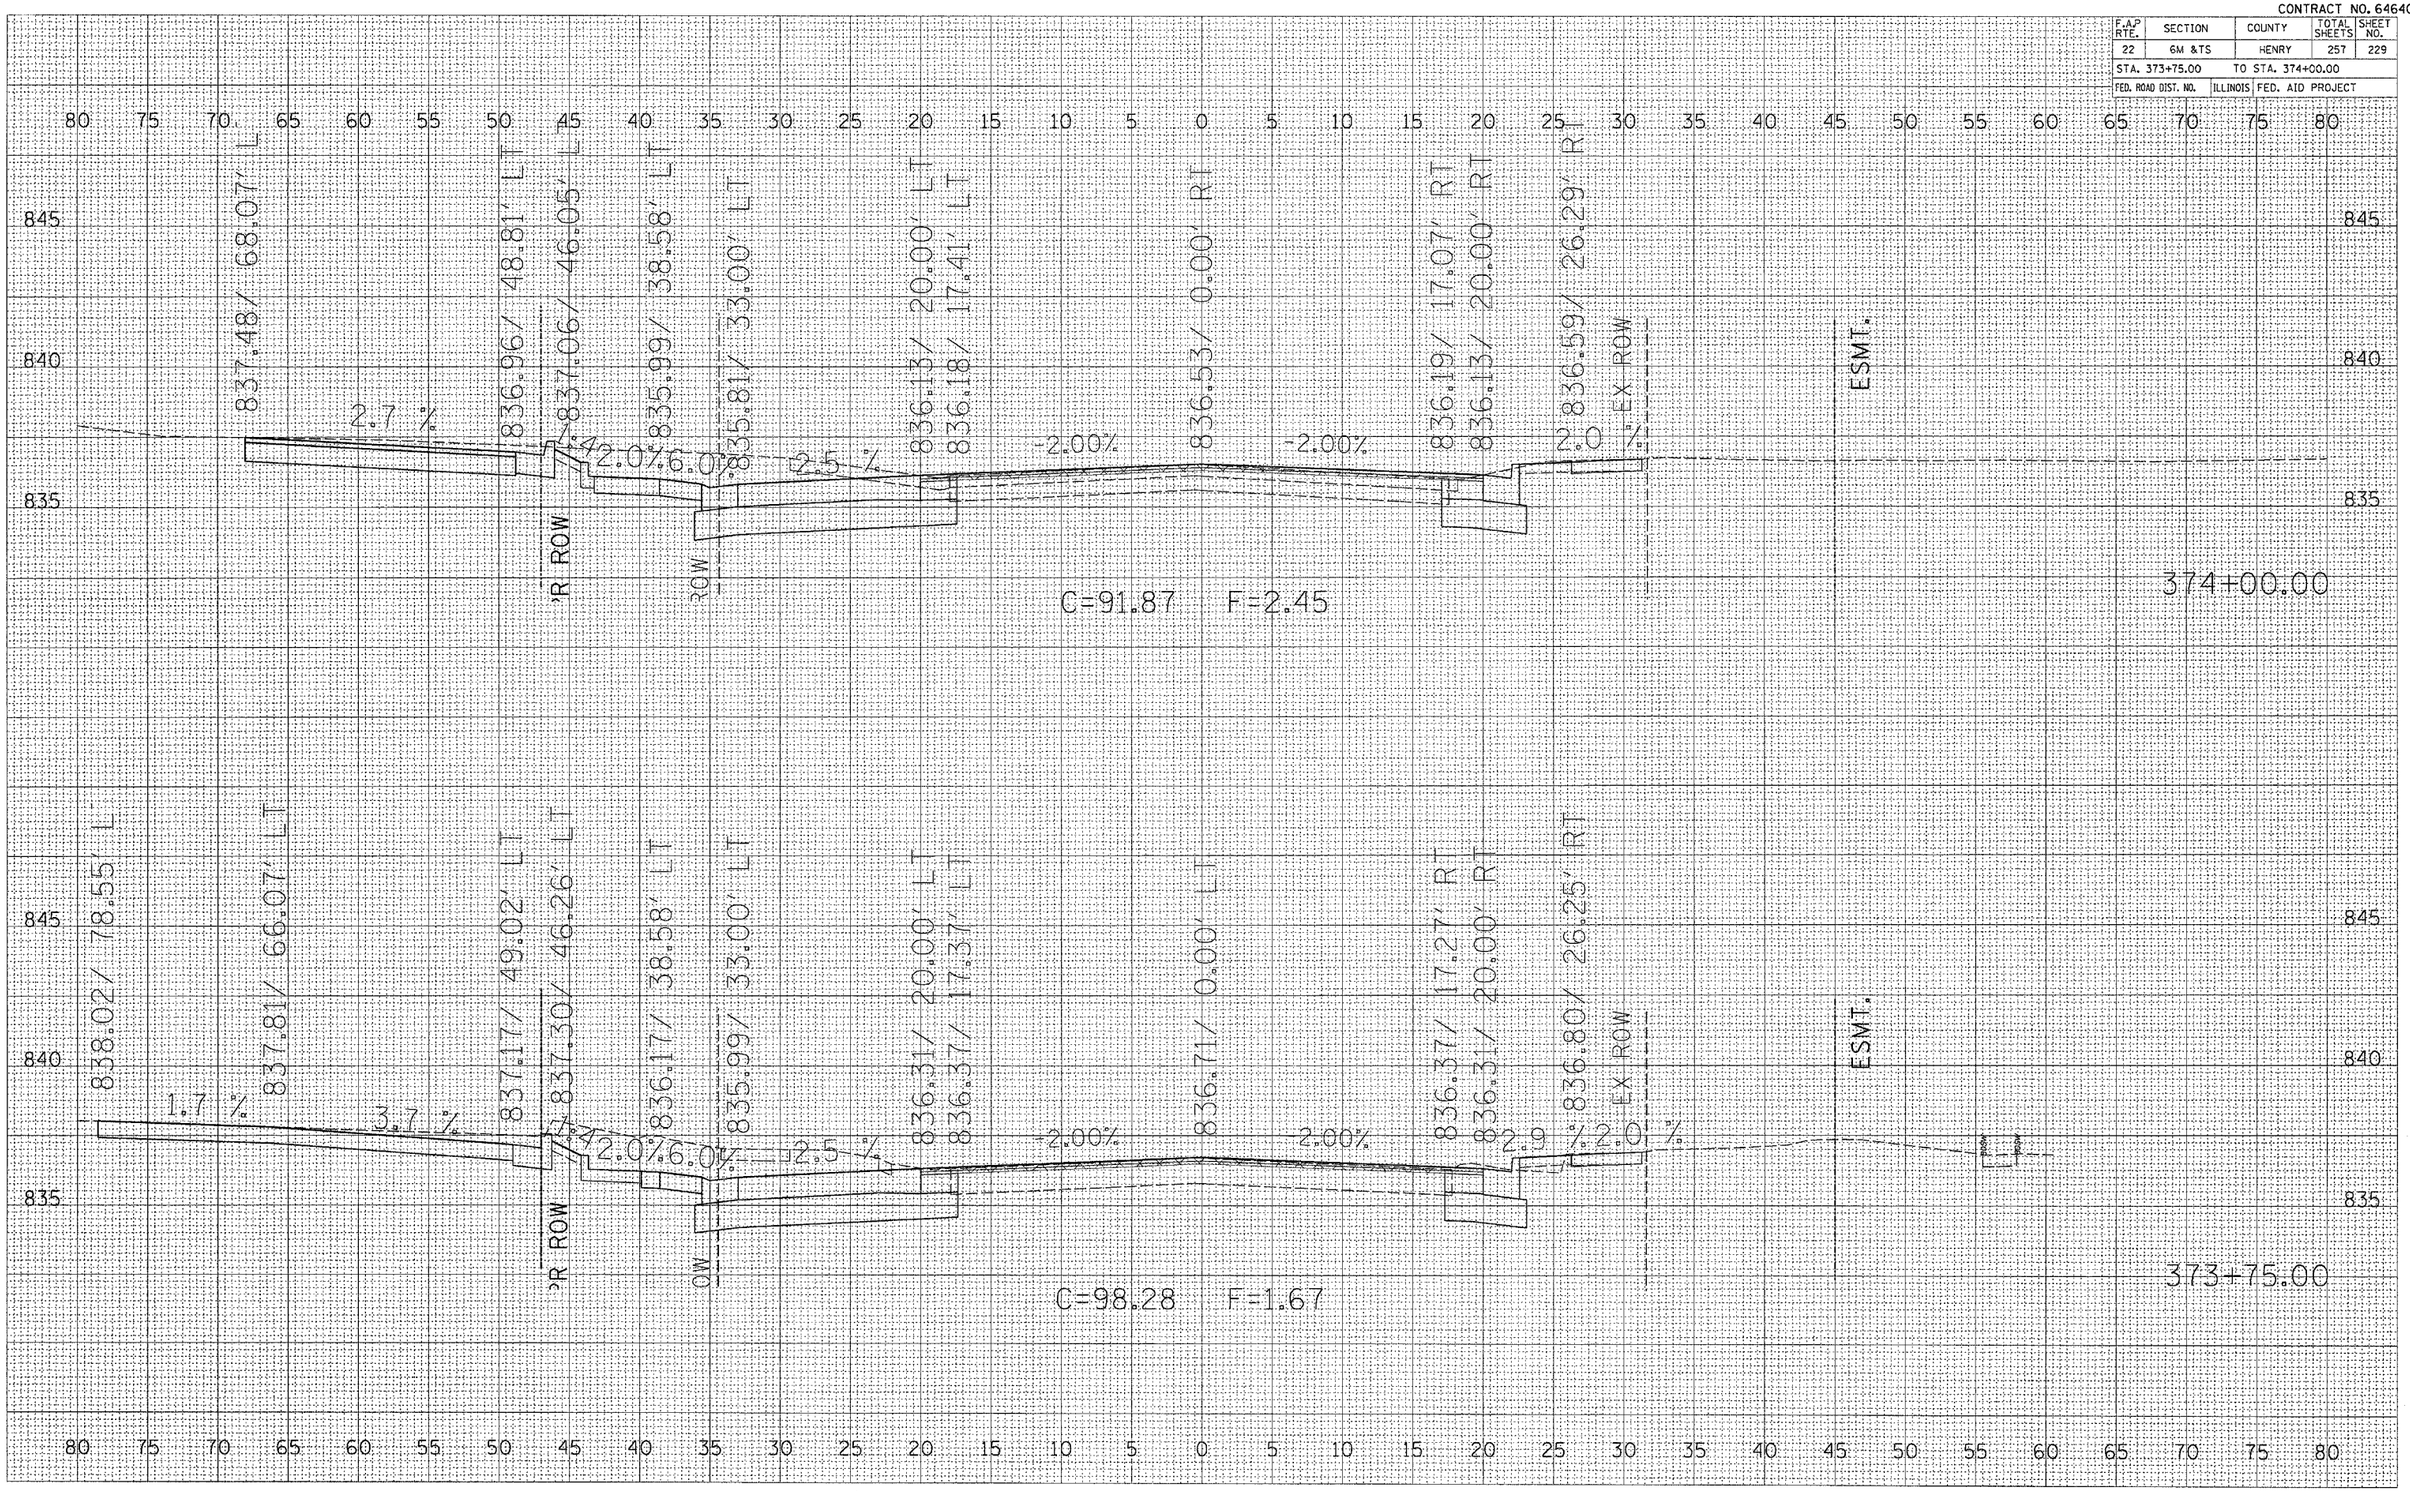

FINAL SURVEY — NOTE BOOK — NO. — SURVEYED — PLOTTED — TEMPLATE — AREAS — AREAS CHECKED — BY — DATE

ORIGINAL SURVEY — NOTE BOOK — NO. — SURVEYED — PLOTTED — TEMPLATE — AREAS — AREAS CHECKED — BY — DATE

PLOT DATE = Thu Oct 27 07:01:02 2005
FILE NAME = c:\projects\215800\s16800\m2.dgn
PLOT SCALE = 5.0000 ' / IN.
REFERENCE = REF