CONTRACT NO. 64640

F.A.P RTE.	SECTION	COUNTY	TOTAL SHEETS	SHEET NO.
22	6M &TS	HENRY	257	230
STA. 374+25.00		TO STA. 374+50.00		
FED. ROAD DIST. NO.	ILLINOIS	FED. AID PROJECT		

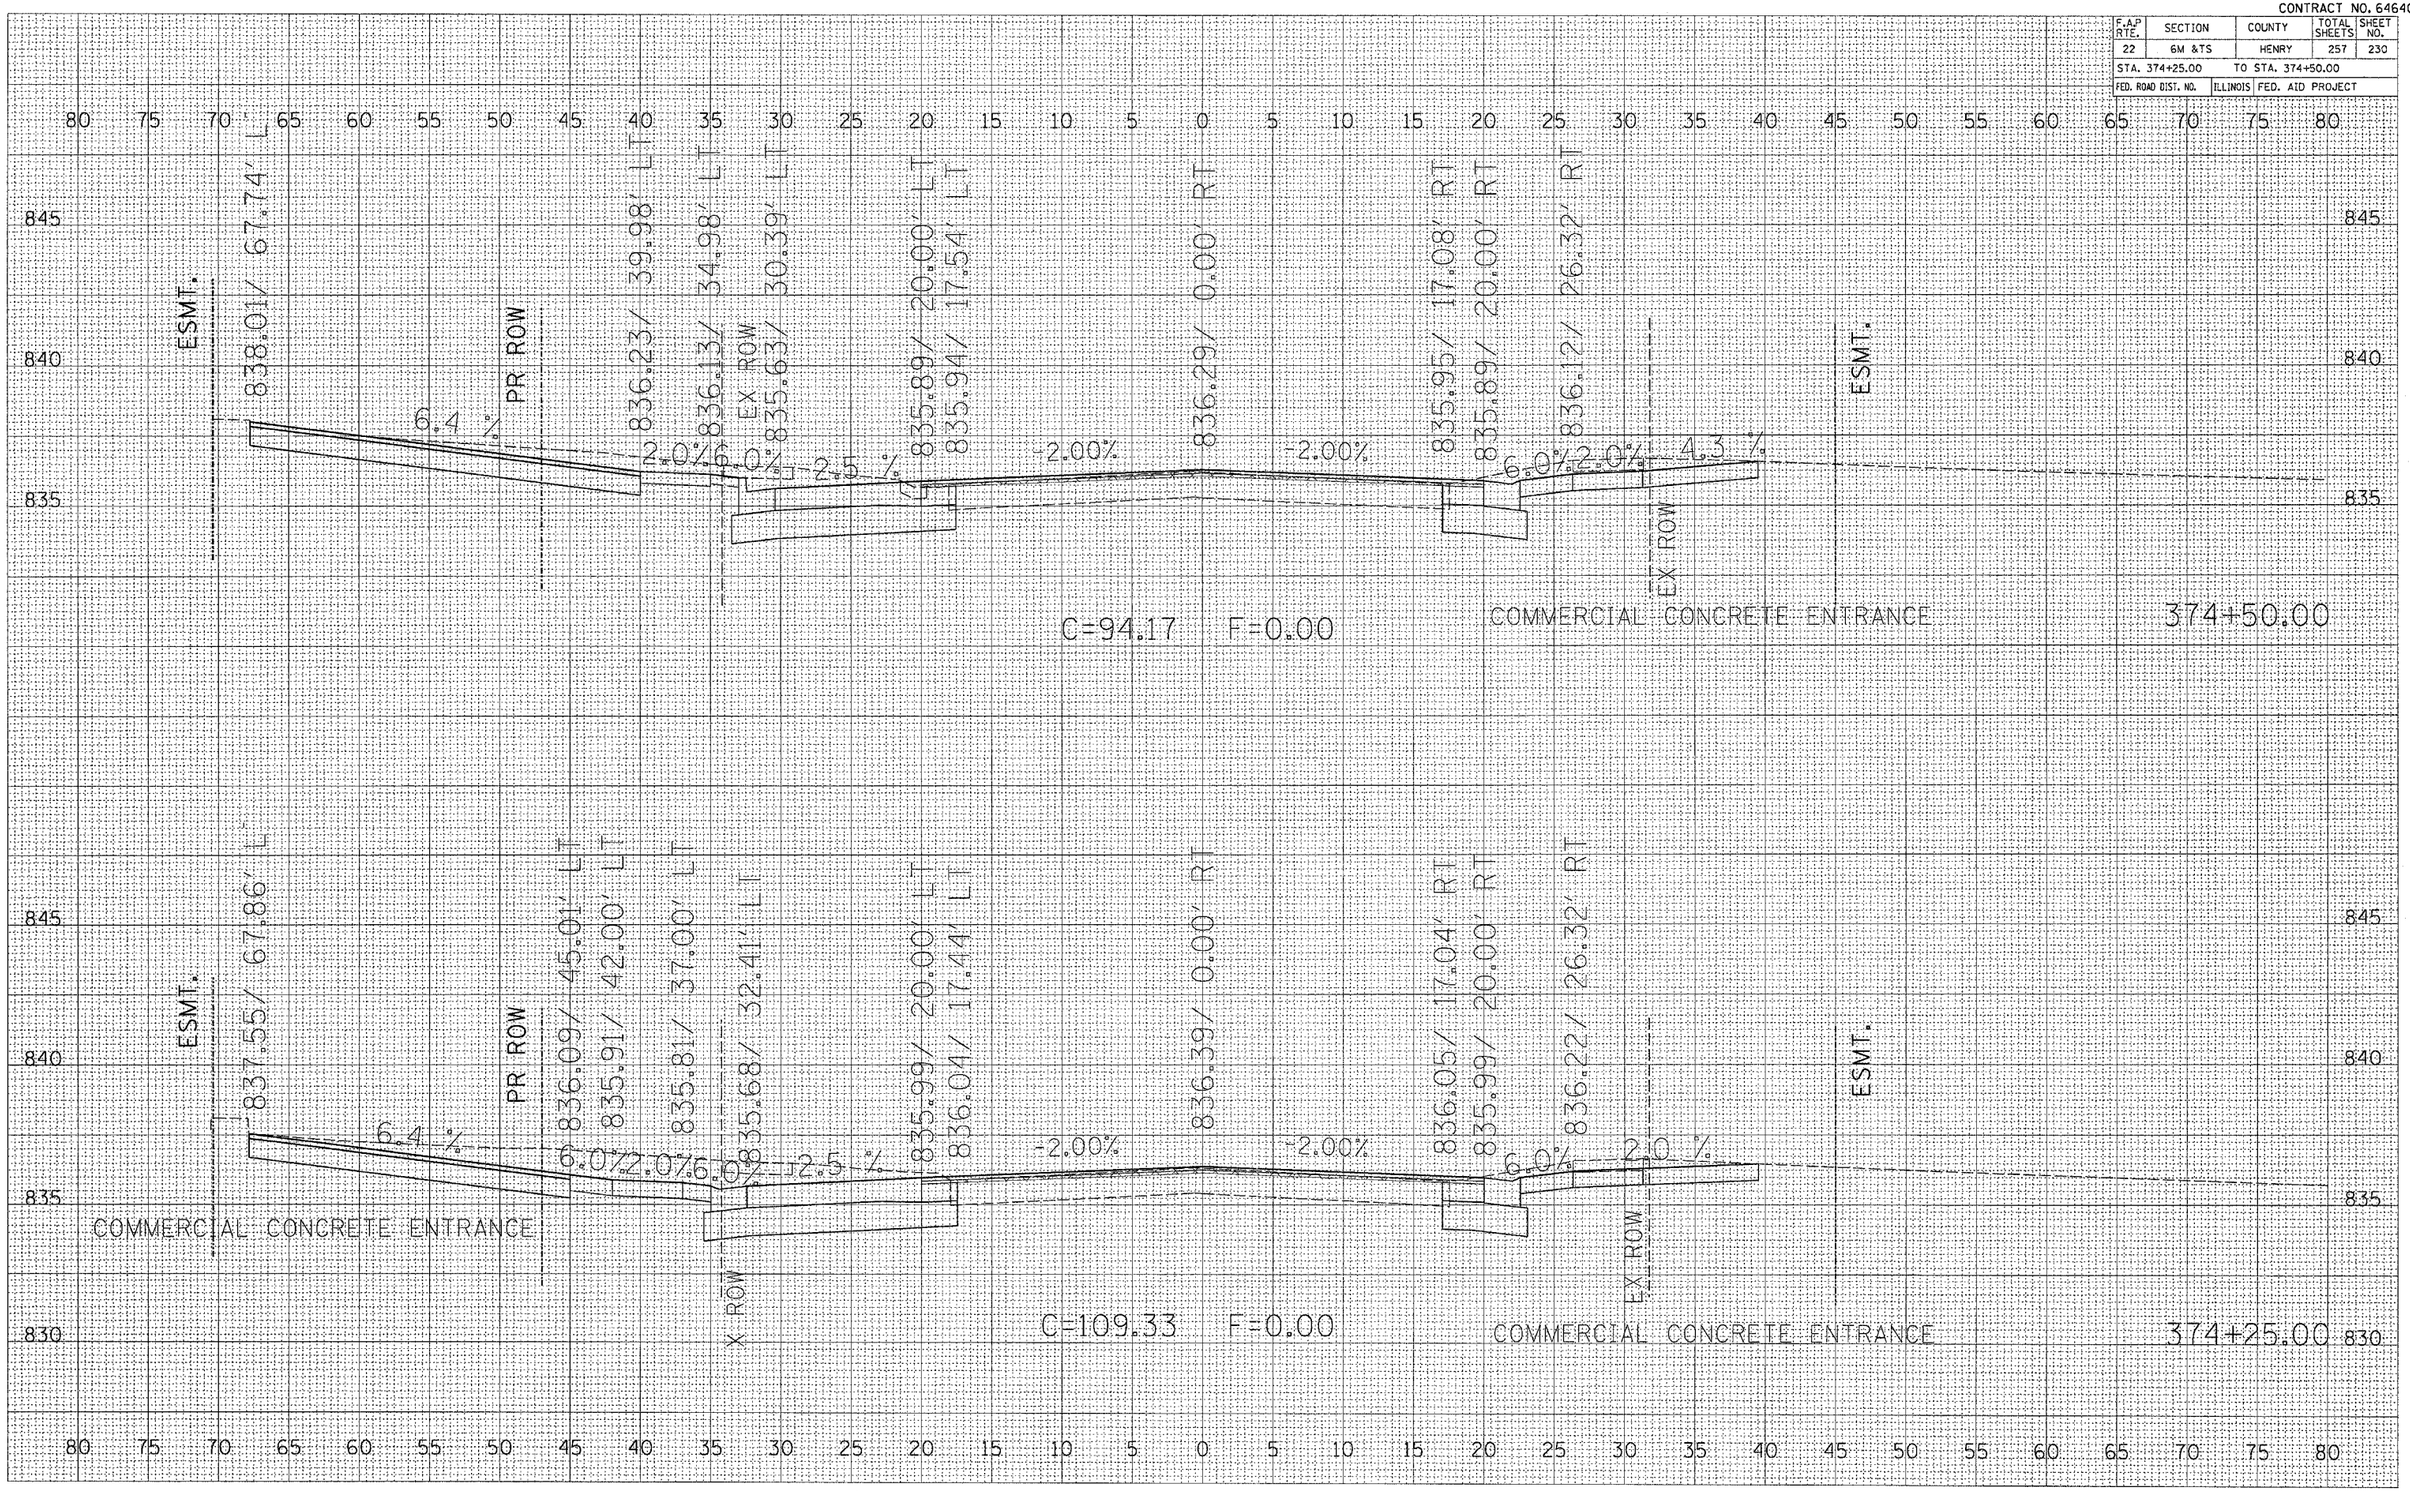

FINAL SURVEY	NOTE BOOK	NO.	SURVEYED	DRAWN	TRACED	AREAS	AREAS CHECKED	BY	DATE
ORIGINAL SURVEY	NOTE BOOK	NO.	SURVEYED	DRAWN	TRACED	AREAS	AREAS CHECKED	BY	DATE

PLOT DATE = Thu Oct 27 07:21:02 2005
FILE NAME = c:\projects\p21688\pl6808\x=2.dgn
PLOT SCALE = 5.0000 ' / IN.
REFERENCE = $WMFS