CONTRACT NO. 64640

F.A.P RTE.	SECTION	COUNTY	TOTAL SHEETS	SHEET NO.
22	6M &TS	HENRY	257	233
STA. 375+75.00		TO STA. 376+00.00		
FED. ROAD DIST. NO.	ILLINOIS	FED. AID PROJECT		

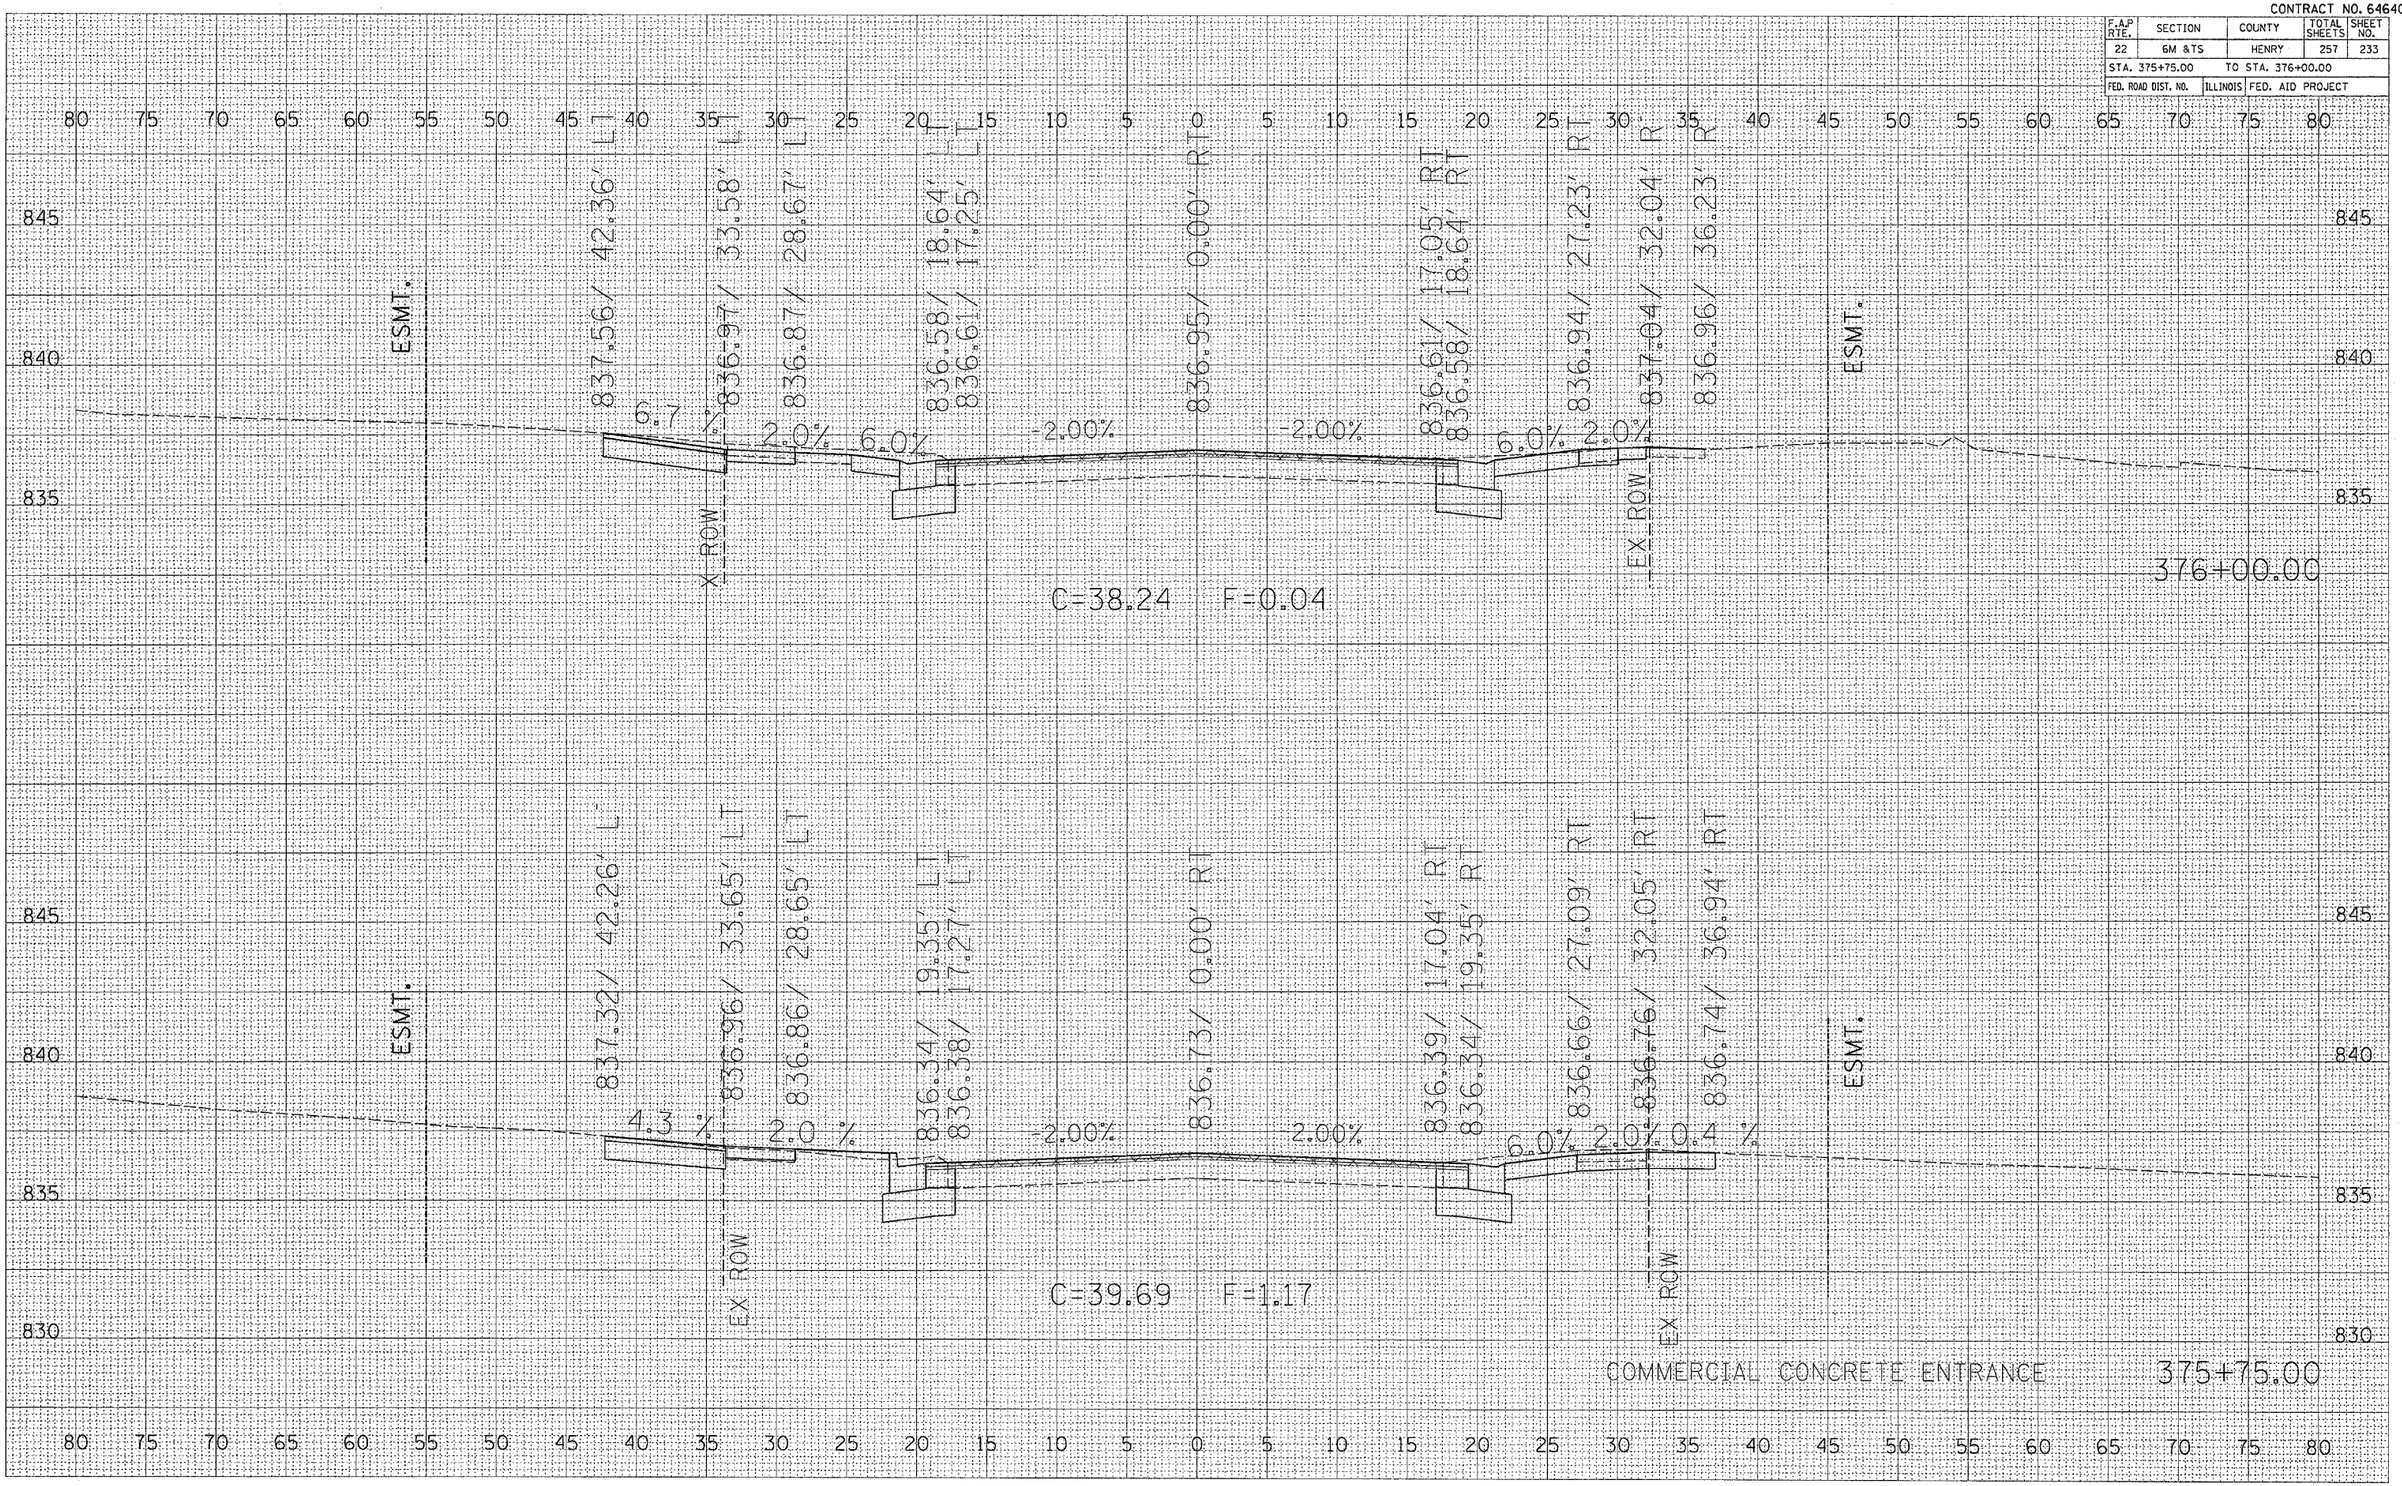

FINAL SURVEY — NOTE BOOK — NO. — SURVEYED — PLOTTED — TRAVERSE — AREAS — AREAS CHECKED — BY — DATE

ORIGINAL SURVEY — NOTE BOOK — NO. — SURVEYED — PLOTTED — TRAVERSE — AREAS — AREAS CHECKED — BY — DATE

PLOT DATE = Thu Oct 27 07:21:04 2005
FILE NAME = c:\projects\22r25800\p25800sht2.dgn
PLOT SCALE = 5.0000 '/ IN.
REFERENCE = REF