CONTRACT NO. 64640

F.A.P RTE.	SECTION	COUNTY	TOTAL SHEETS	SHEET NO.
22	6M & TS	HENRY	257	244
STA. 10+25.00		TO STA. 10+40.85		
FED. ROAD DIST. NO.	ILLINOIS	FED. AID PROJECT		

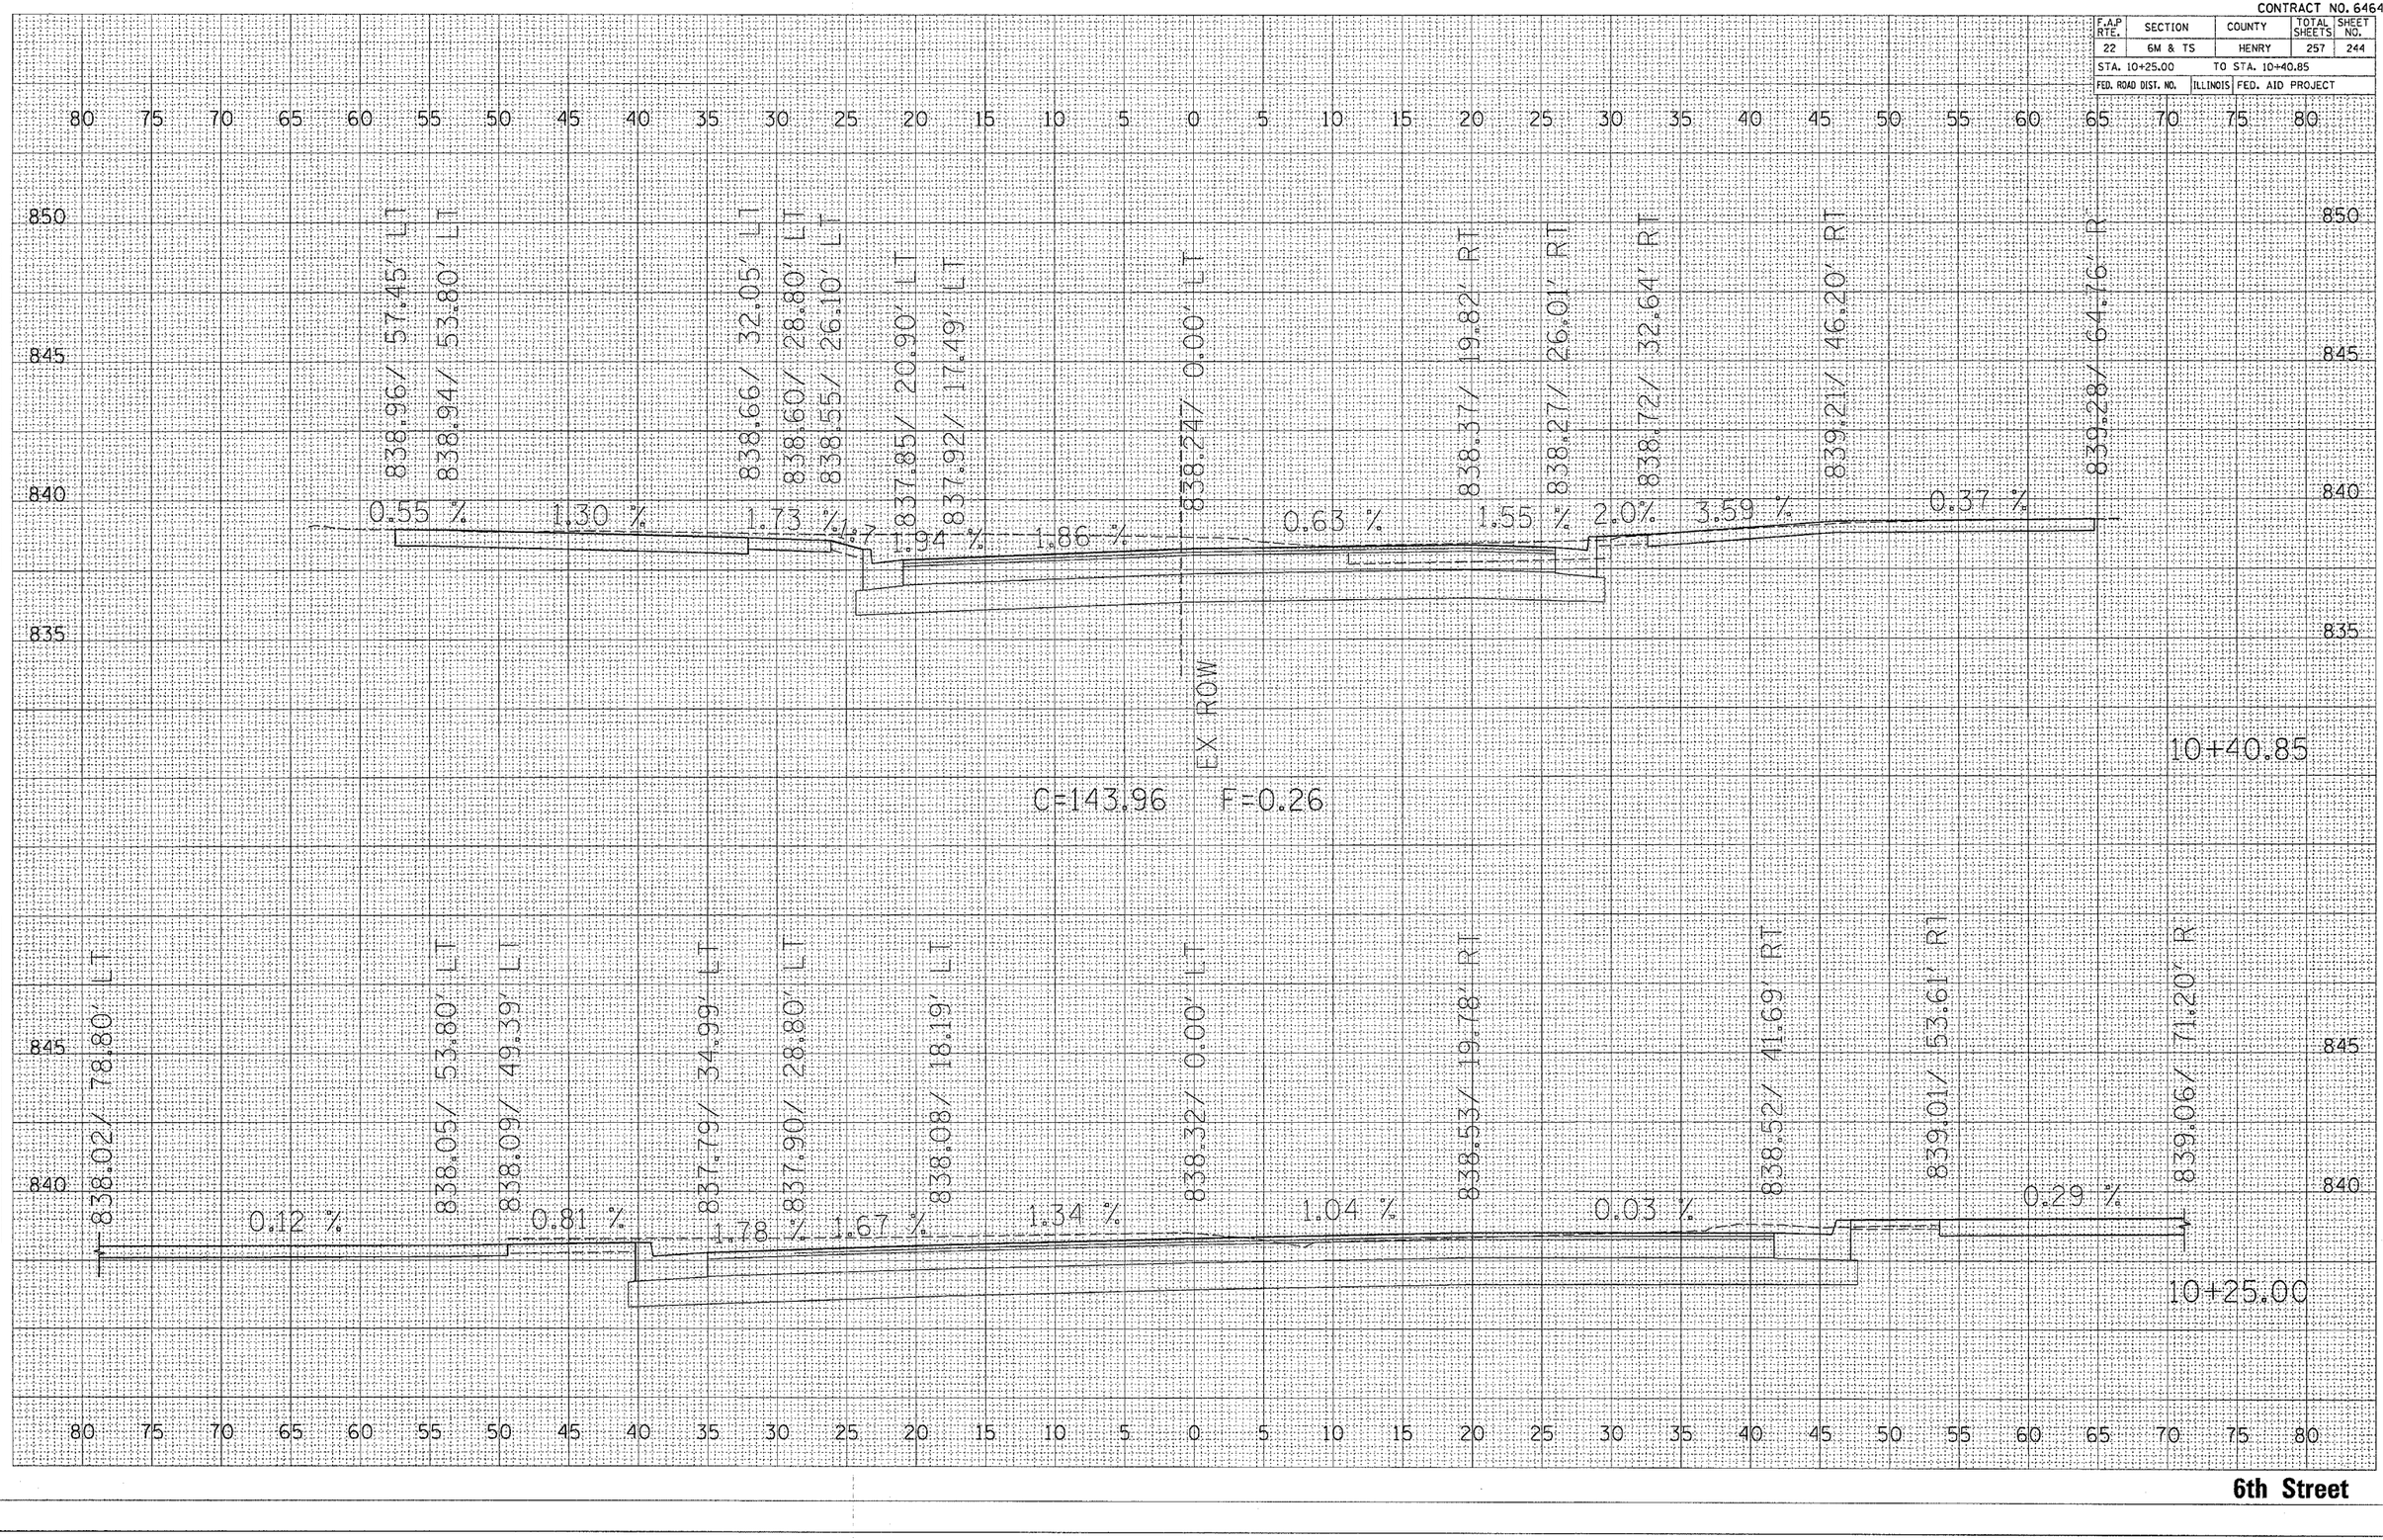

6th Street