CONTRACT NO. 64640

F.A.P RTE.	SECTION	COUNTY	TOTAL SHEETS	SHEET NO.
22	6M &TS	HENRY	257	257
STA. 20+65.47	TO STA. 20+75.00			
FED. ROAD DIST. NO.	ILLINOIS	FED. AID PROJECT		

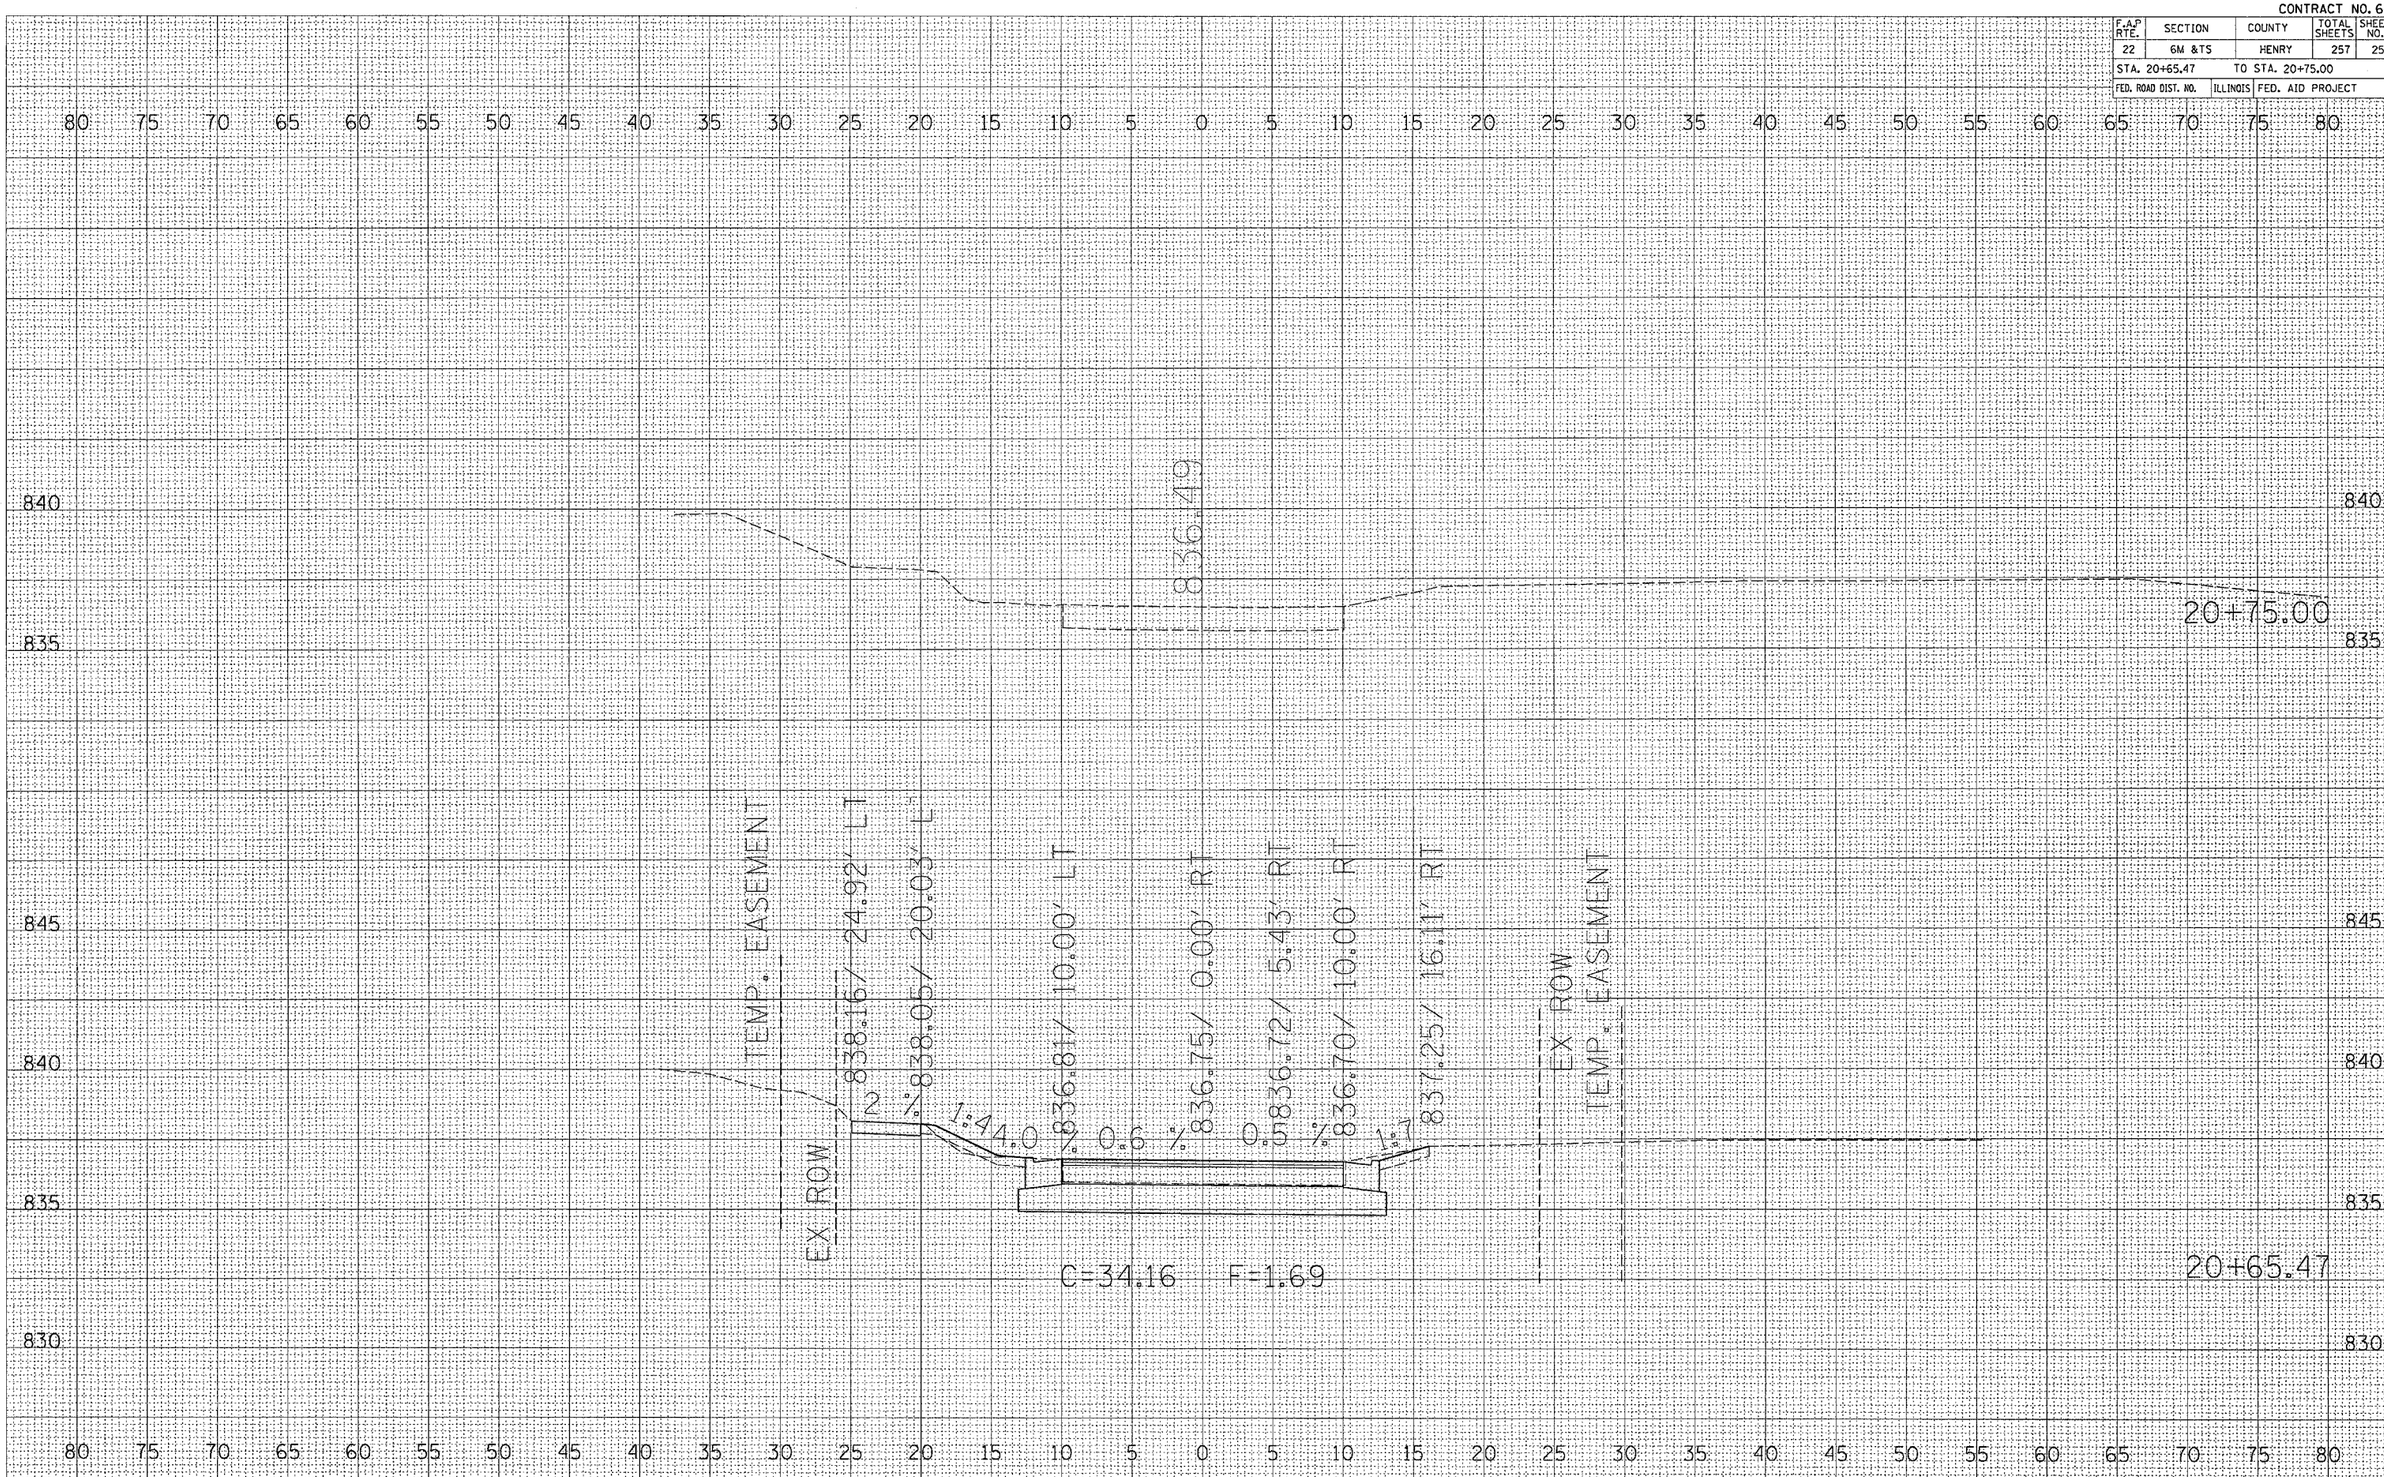

7th Street

FINAL SURVEY NOTE BOOK NO. | SURVEYED | PLOTTED | TEMPLATE | AREAS | AREAS CHECKED | BY | DATE

ORIGINAL SURVEY NOTE BOOK NO. | SURVEYED | PLOTTED | TEMPLATE | AREAS | AREAS CHECKED | BY | DATE

PLOT DATE = Thu Oct 27 07:27:10 2005
FILE NAME = c:\projects\p216800\p16800xs7.dgn
PLOT SCALE = 5.0000 ' / IN.
REFERENCE = REF