CONTRACT NO. 66561

FAP RTE	SECTION	COUNTY	TOTAL SHEETS	SHEET NO.
681	116BR-1	FORD	37	7
STA. 57+50		TO STA. 63+50		
FED. ROAD DIST. NO.	ILLINOIS	FED. AID PROJECT		

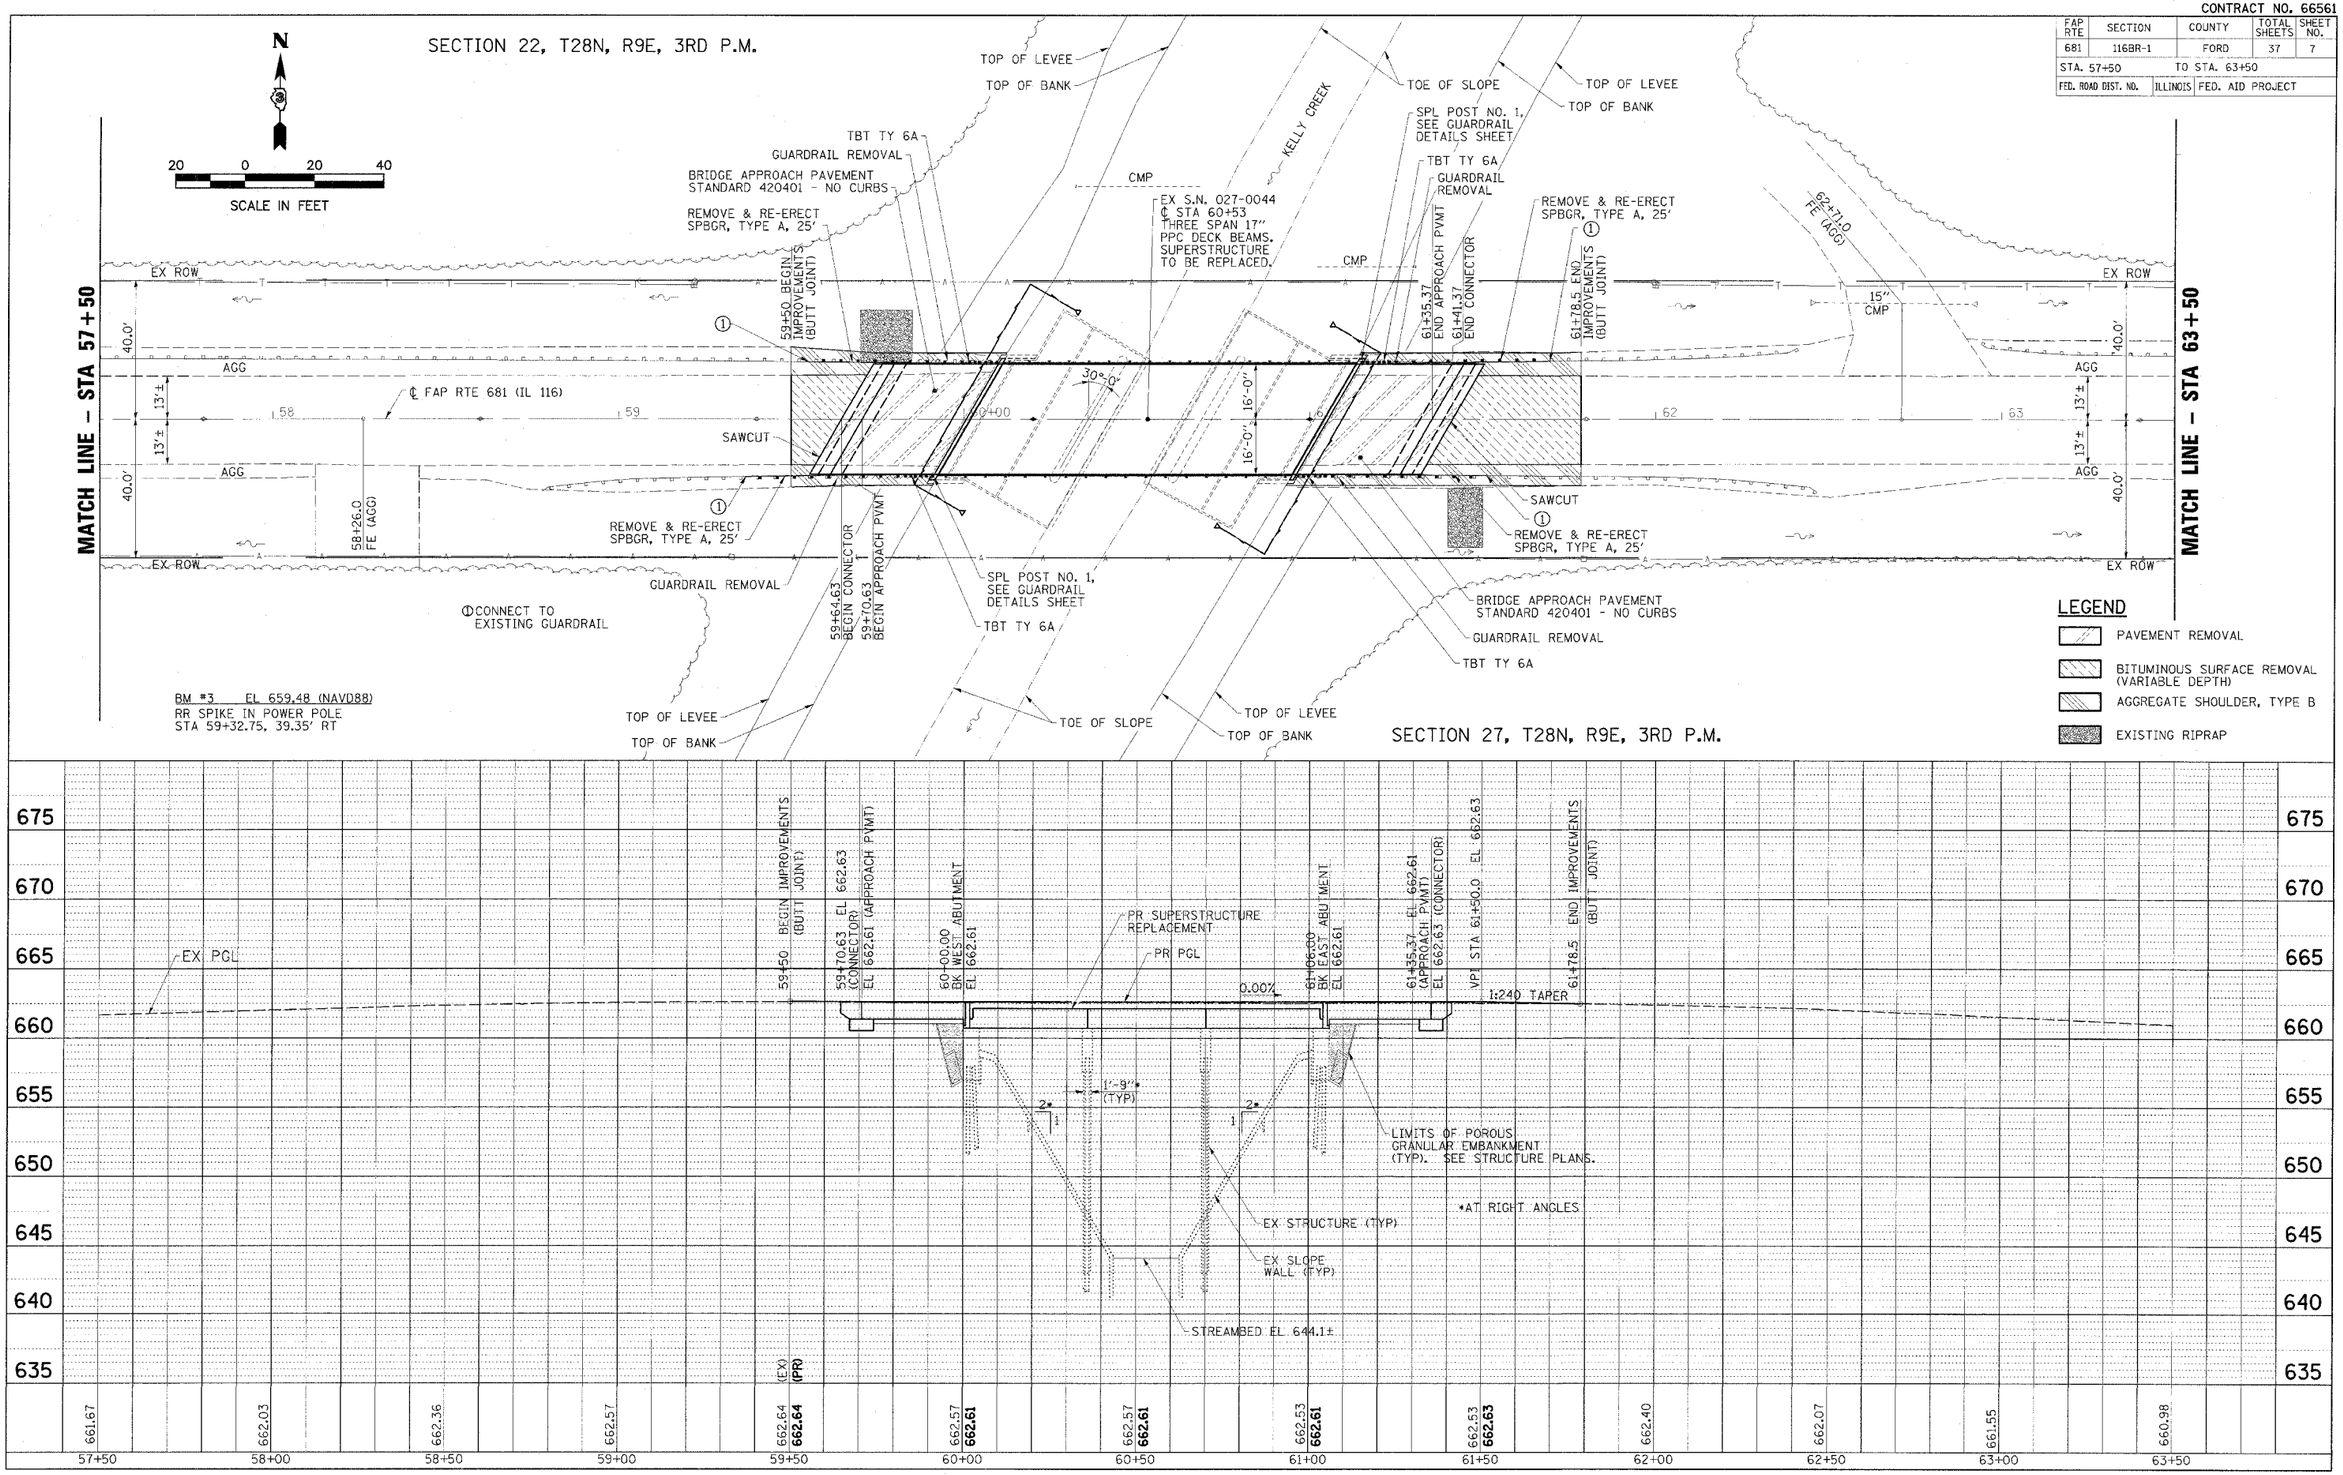

FAP RTE 681 (IL 116) PLAN & PROFILE

STA 57+50 TO STA 63+50