ROUTE NO.	SECTION	COUNTY	TOTAL SHEETS	SHEET NO.
FAP 681	116BR-1	FORD	37	26
STA		TO STA		
FED. ROAD DIST. NO. *		ILLINOIS	FED. AID PROJECT-	

DWG. NO. 14 OF 15

CONTRACT NO. 66561

STATE OF ILLINOIS
DEPARTMENT OF TRANSPORTATION

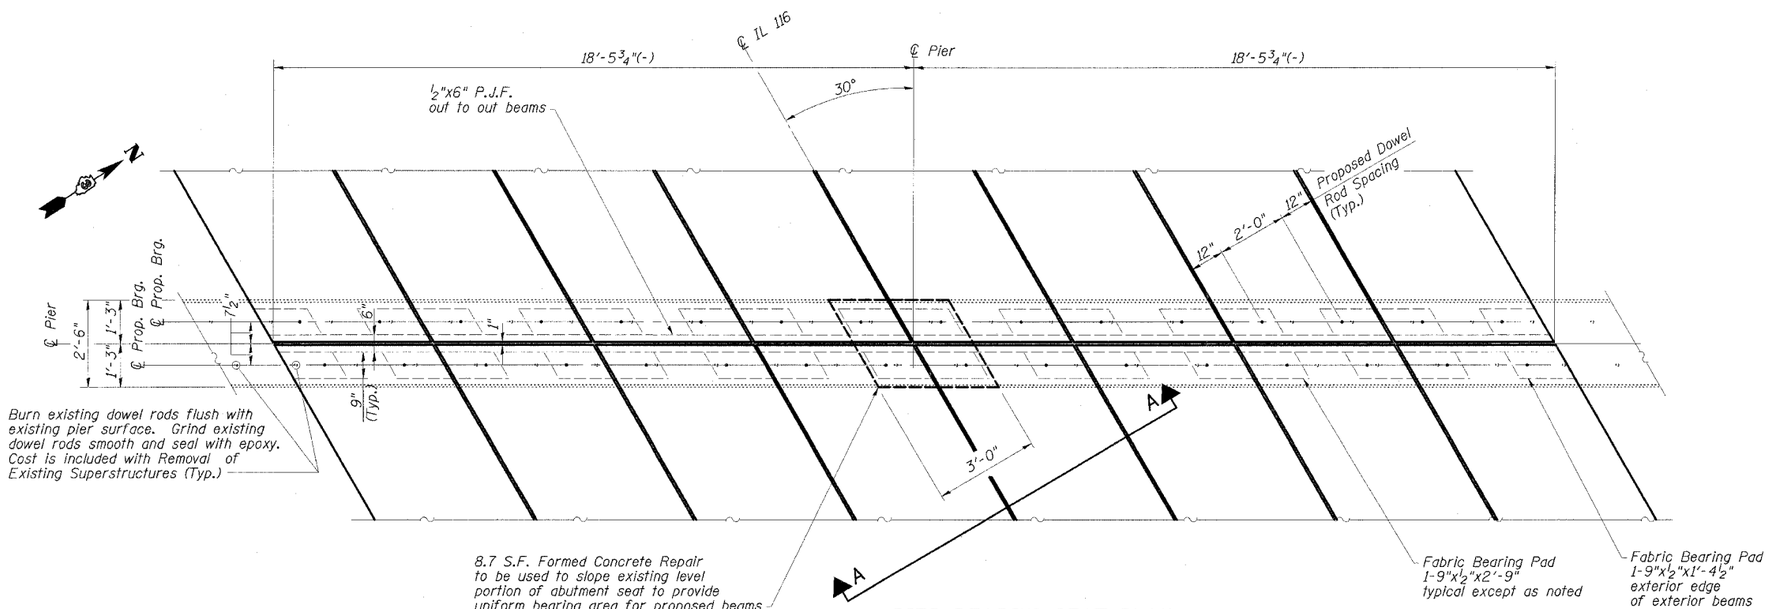

PIER BEARING SEAT PLAN

(Concrete wearing surface not shown)

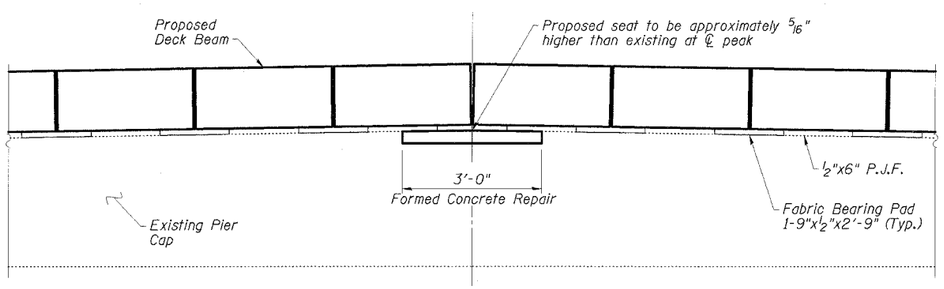

SECTION A-A

(Concrete wearing surface and dowel rods not shown)

ESCA CONSULTANTS, INC.

DESIGNED BY:	ELH	5/05
DRAWN BY:	DWH	5/05
CHECKED BY:	ELH	10/05
APPROVED BY:	RDP	10/05

PIER DETAILS
IL 116 OVER KELLY CREEK
FAP ROUTE 681 - SECTION 116BR-1
FORD COUNTY
STATION 60+53.00
STRUCTURE NO. 027-0044