CONTRACT NO. 72449

F.A.U. RTE.	SECTION	COUNTY	TOTAL SHEETS	SHEET NO.
•	••	SANGAMON	261	50
STA.		TO STA.		
FED. ROAD DIST. NO.	ILLINOIS	FED. AID PROJECT		

• 7968 (OLD US 36) & 7968 (CAMP BUTLER RD.)
•• 3R(BR, BR-1, BR-2), 19RS-8

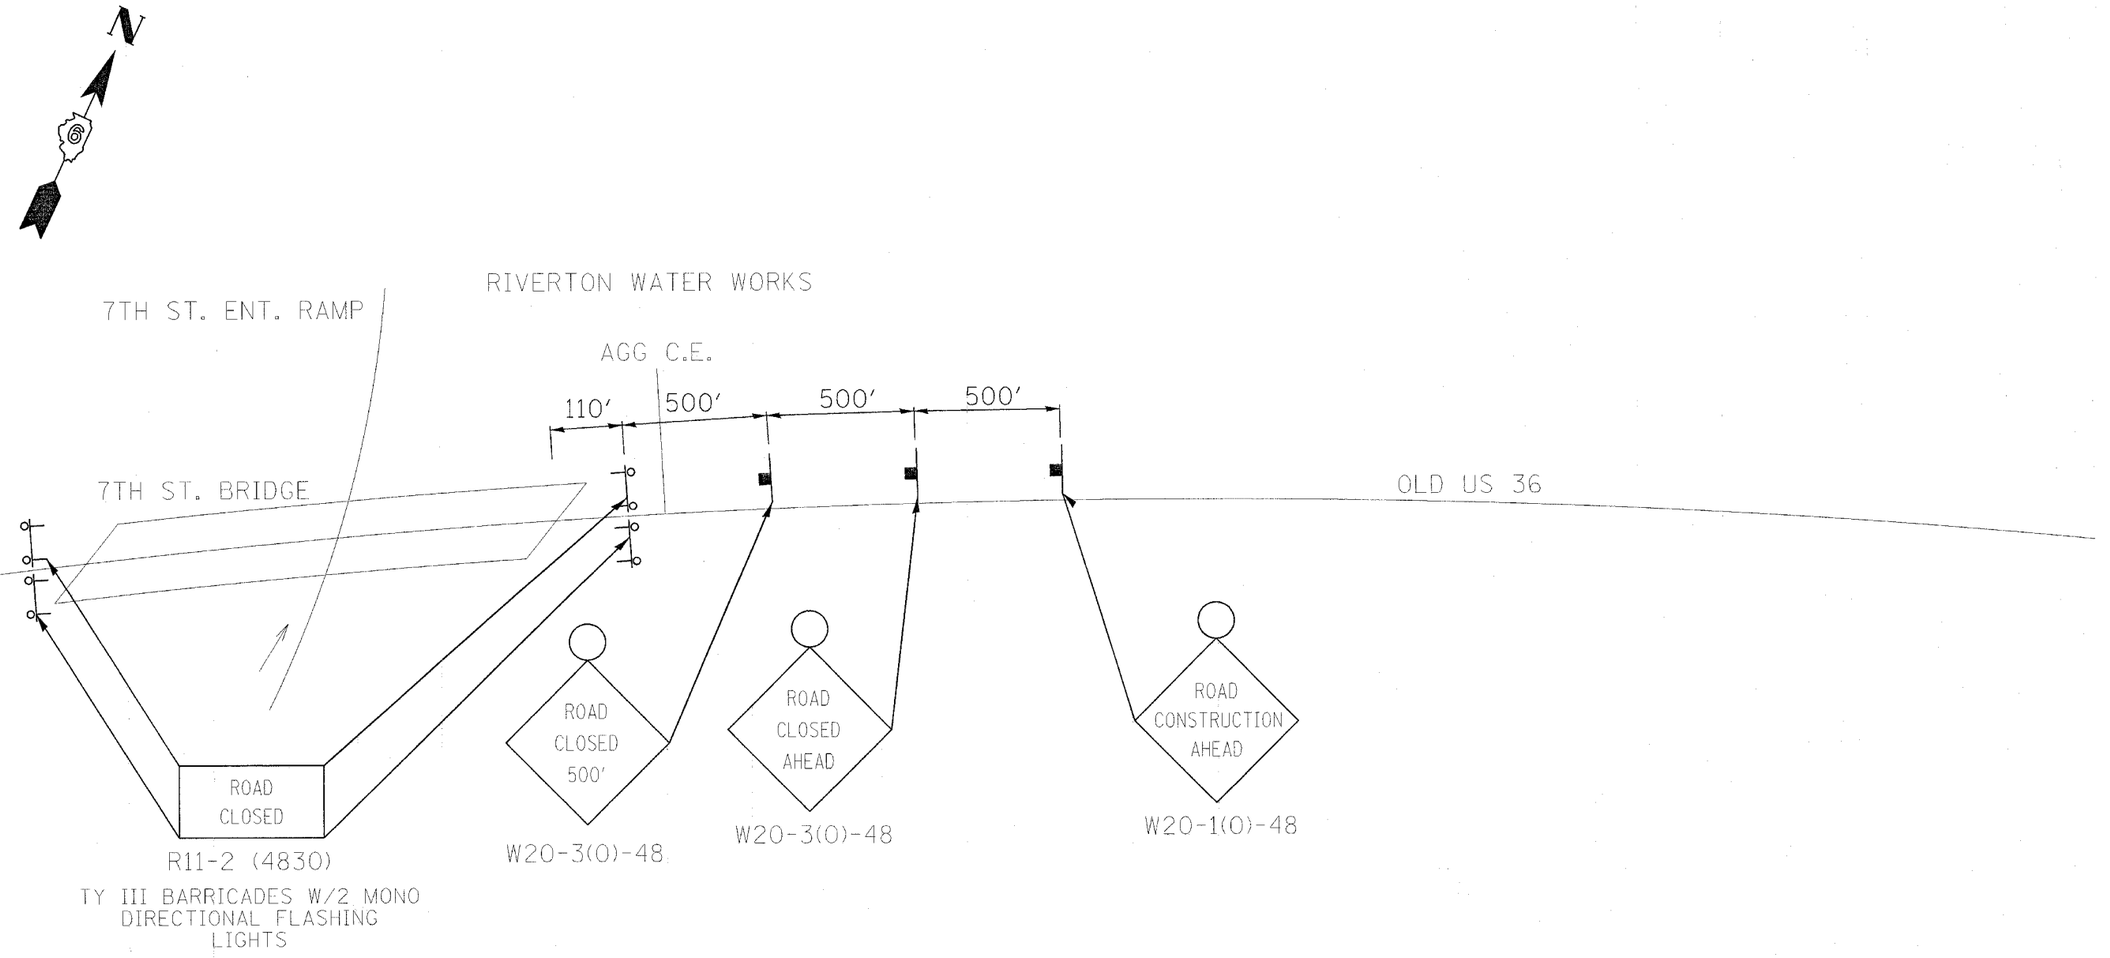

DETAIL D

REVISIONS NAME	DATE

ILLINOIS DEPARTMENT OF TRANSPORTATION

ROAD CLOSURE DETAILS
F.A.U. Route 7978 (OLD US 36)
F.A.U. Route 7968 (CAMP BUTLER RD.)
Section 3R(BR, BR-1, BR-2), 19RS-8
SANGAMON COUNTY

SCALE: VERT.
HORIZ.
DATE: SEPTEMBER 7, 2005

DRAWN BY JWC
CHECKED BY RSC

PLOT DATE = 11/22/2005
FILE NAME = c:\projects\dgn\d8521102\sht\traffcontrol.dgn
PLOT SCALE = 20.0000 ' / IN.
USER NAME = coxjw