CONTRACT NO. 72449

F.A.U. RTE.	SECTION	COUNTY	TOTAL SHEETS	SHEET NO.
*	**	SANGAMON	261	84
STA. 6+00.00		TO STA. 11+00.00		
FED. ROAD DIST. NO.	ILLINOIS	FED. AID PROJECT		

* 7978 (OLD US 36) & 7968 (CAMP BUTLER RD.)
** 3R(BR, BR-1, BR-2), 19RS-8

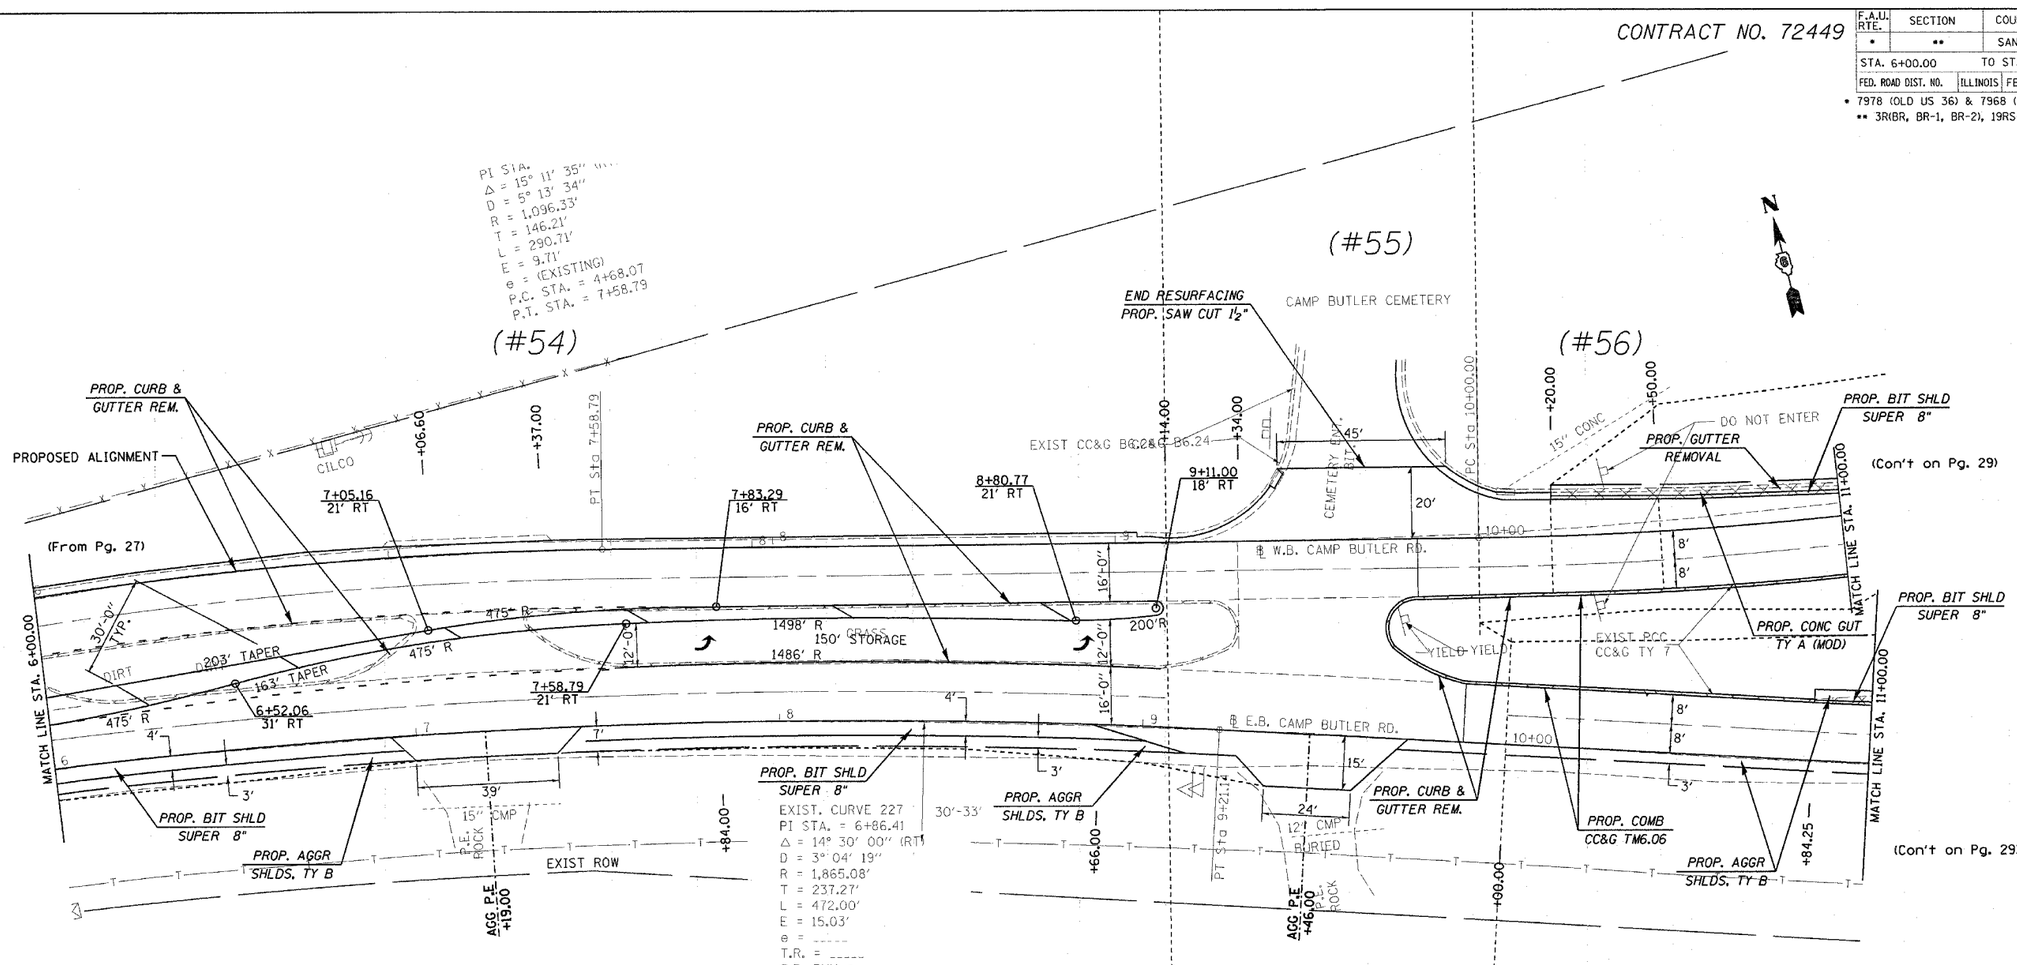

(#56)

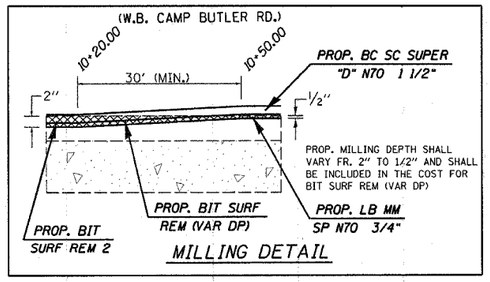

REVISIONS	
NAME	DATE

ILLINOIS DEPARTMENT OF TRANSPORTATION
PLAN VIEW
F.A.U. Route 7978 (OLD US 36) &
F.A.U. Route 7968 (CAMP BUTLER RD.)
Section 3R(BR, BR-1, BR-2), 19RS-8
SANGAMON COUNTY
SCALE: VERT.
HORIZ.
DRAWN BY: JWC
DATE: AUGUST 9, 2005
CHECKED BY: RSC

PLOT DATE = 11/2/2005
FILE NAME = c:\projects\d652102\shtplan~0075.dgn
PLOT SCALE = 20.0000 ' / IN.
USER NAME = conJW

shtplan~0075.dgn
Chains R007

(E.B. & W.B. CAMP BUTLER RD)