CONTRACT NO. 72449

F.A.U. RTE.	SECTION	COUNTY	TOTAL SHEETS	SHEET NO.
•	••	SANGAMON	261	93
STA. 35+50.00		TO STA. 41+50.00		
FED. ROAD DIST. NO.	ILLINOIS	FED. AID PROJECT		

• 7978 (OLD US 36) & 7968 (CAMP BUTLER RD)
•• 3R(BR, BR-1, BR-2), 19RS-8

PLAN

BY	DATE
SURVEYED	
DRAWN	
ALIGNMENT CHECKED	
GRADES CHECKED	
ELEV. NOTED	
CROSS SECTIONED	
FILE NAME	
NOTE BOOK	
NO.	

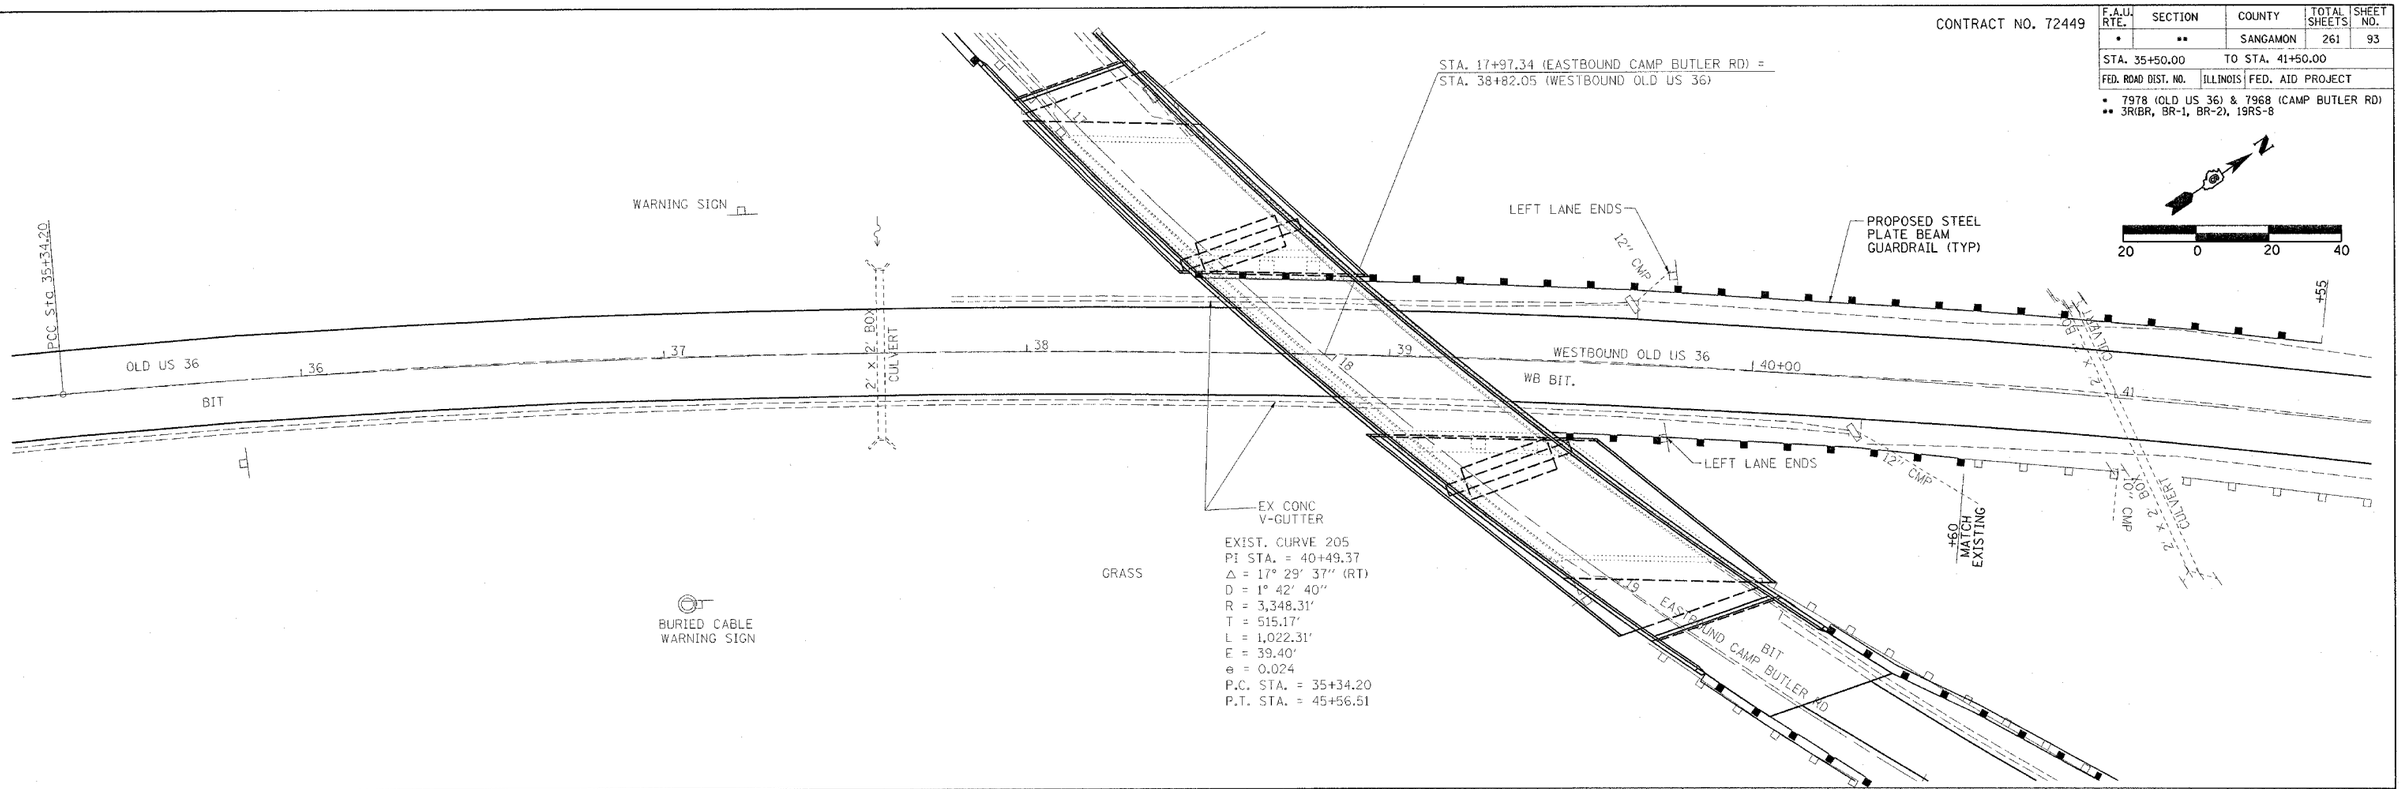

PROFILE

BY	DATE
SURVEYED	
DRAWN	
GRADES CHECKED	
ELEV. NOTED	
STRUCTURE NO(S) CHKD	
NOTE BOOK	
NO.	

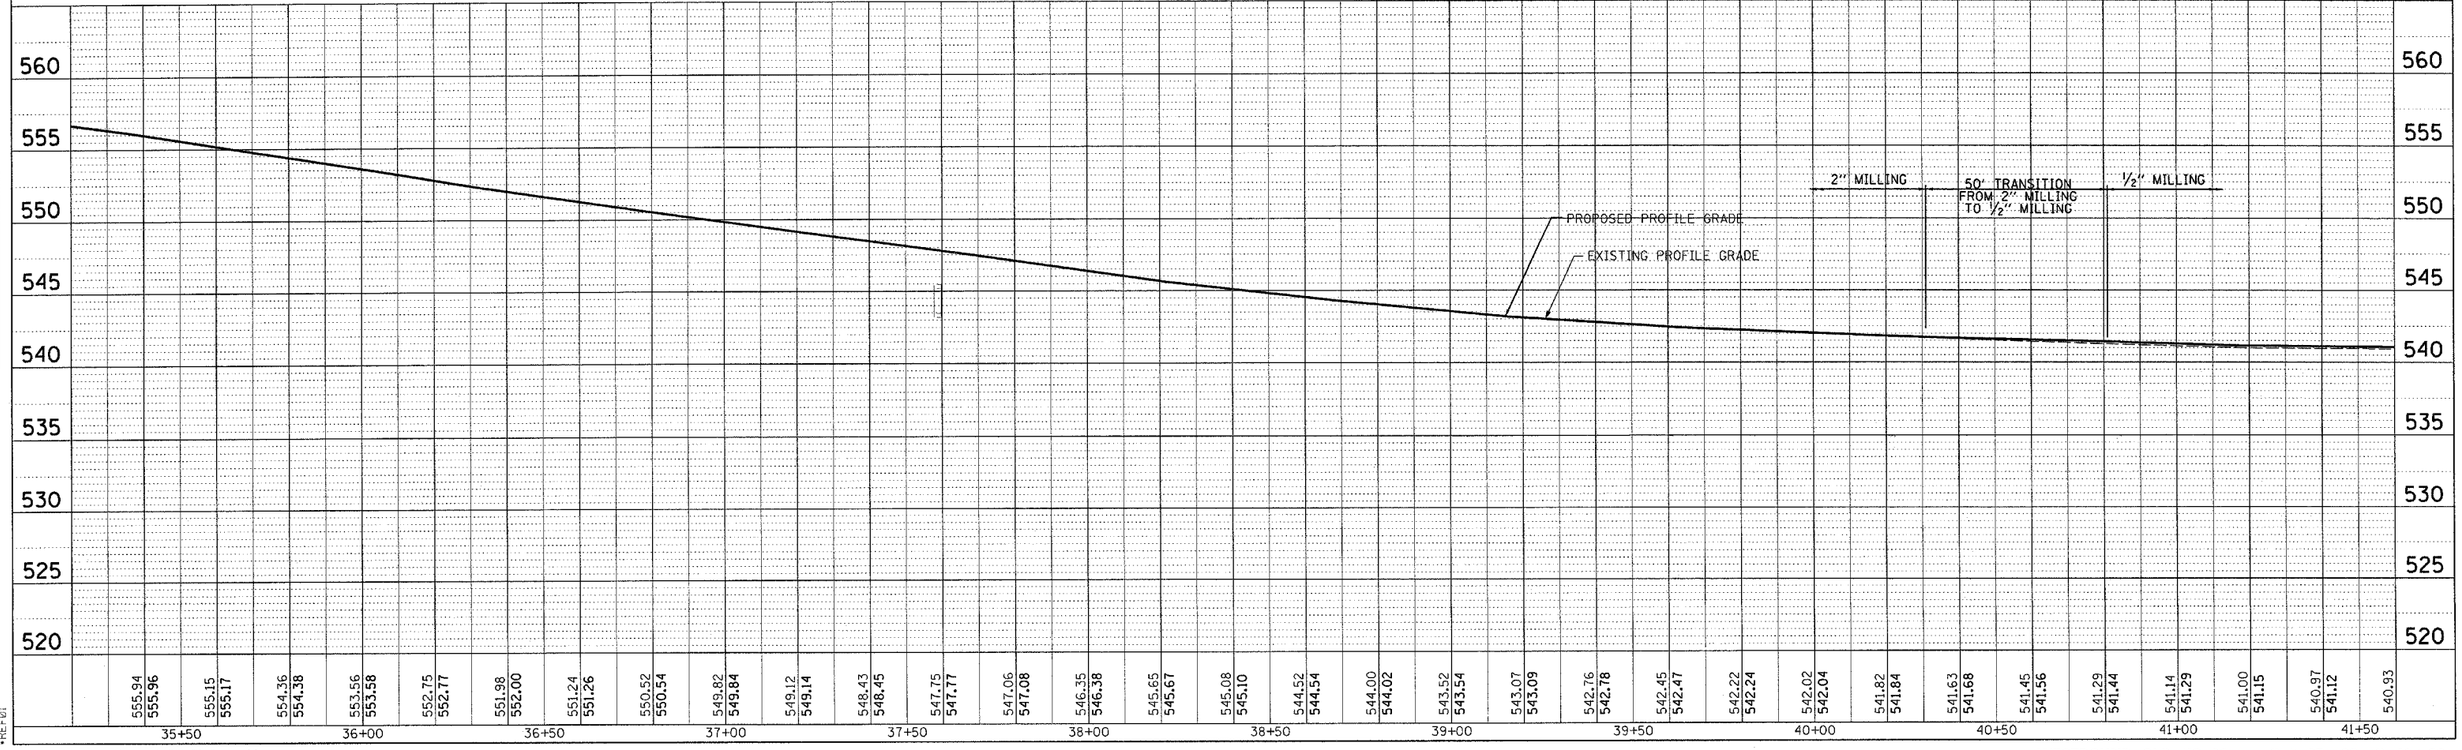

•DGN-SPEC•
•DATE-TIME•
•REF01

D6 PROJECT: D6S2102 FILE: p&p20 .dgn

WESTBOUND OLD US 36 STA. 35+00 TO 41+00

PROPOSED PLAN 4 OF 9