CONTRACT NO. 72449

F.A.U. RTE.	SECTION	COUNTY	TOTAL SHEETS	SHEET NO.
*	**	SANGAMON	261	103
STA. 174+00.00		TO STA. 178+50.00		
FED. ROAD DIST. NO.	ILLINOIS	FED. AID PROJECT		

* 7968 (OLD US 36) & 7978 (CAMP BUTLER RD.)
** 3R (BR, BR-1, BR-2), 19RS-8

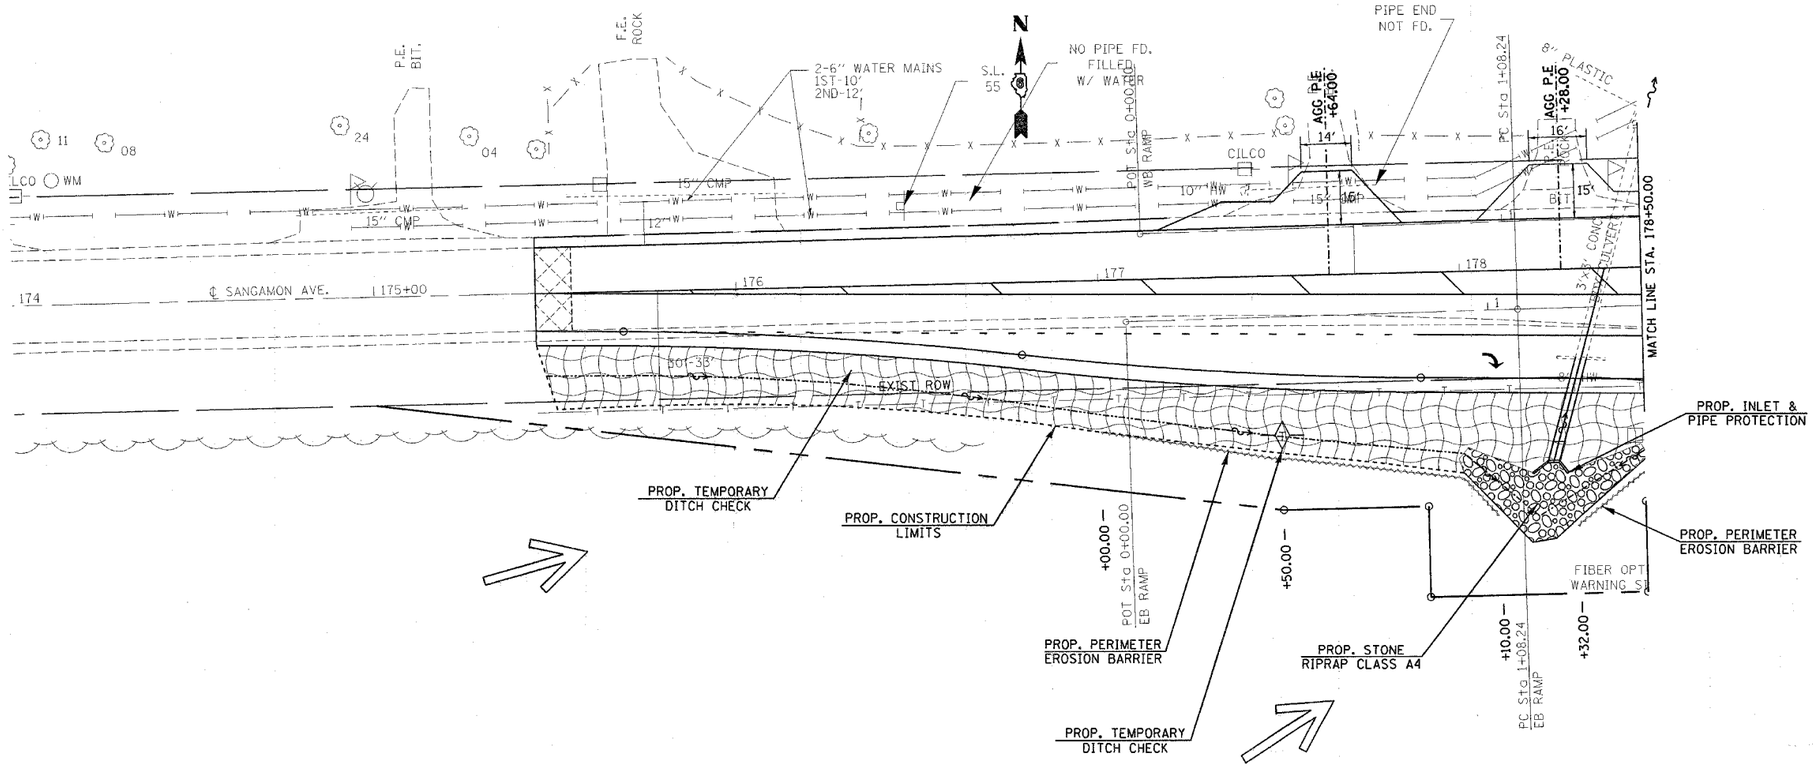

REVISIONS	
NAME	DATE

ILLINOIS DEPARTMENT OF TRANSPORTATION

STORM WATER POLLUTION PREVENTION PLAN

F.A.U. Route 7968 (OLD US 36)
F.A.U. Route 7978 (CAMP BUTLER RD.)
Section 3R(BR, BR-1, BR-2), 19RS-8
SANGAMON COUNTY

SCALE: VERT. HORIZ.
DRAWN BY: JWC
DATE: JULY 1, 2005
CHECKED BY: RSC

(CAMP BUTLER RD.)

PLOT DATE = 11/2/2005
FILE NAME = c:\projects\d652102\shterosioncontrols41.dgn
PLOT SCALE = 20.0000 ' / IN.
USER NAME = cabrerers

shterosioncontrols41.dgn
Chain: E001