CONTRACT NO. 72449

F.A.U. RTE.	SECTION	COUNTY	TOTAL SHEETS	SHEET NO.
•	••	SANGAMON	261	104
STA. 178+50.00	TO STA. 6+00.00			
FED. ROAD DIST. NO.	ILLINOIS	FED. AID PROJECT		

• 7968 (OLD US 36) & 7978 (CAMP BUTLER RD.)
•• 3R (BR, BR-1, BR-2), 19RS-8

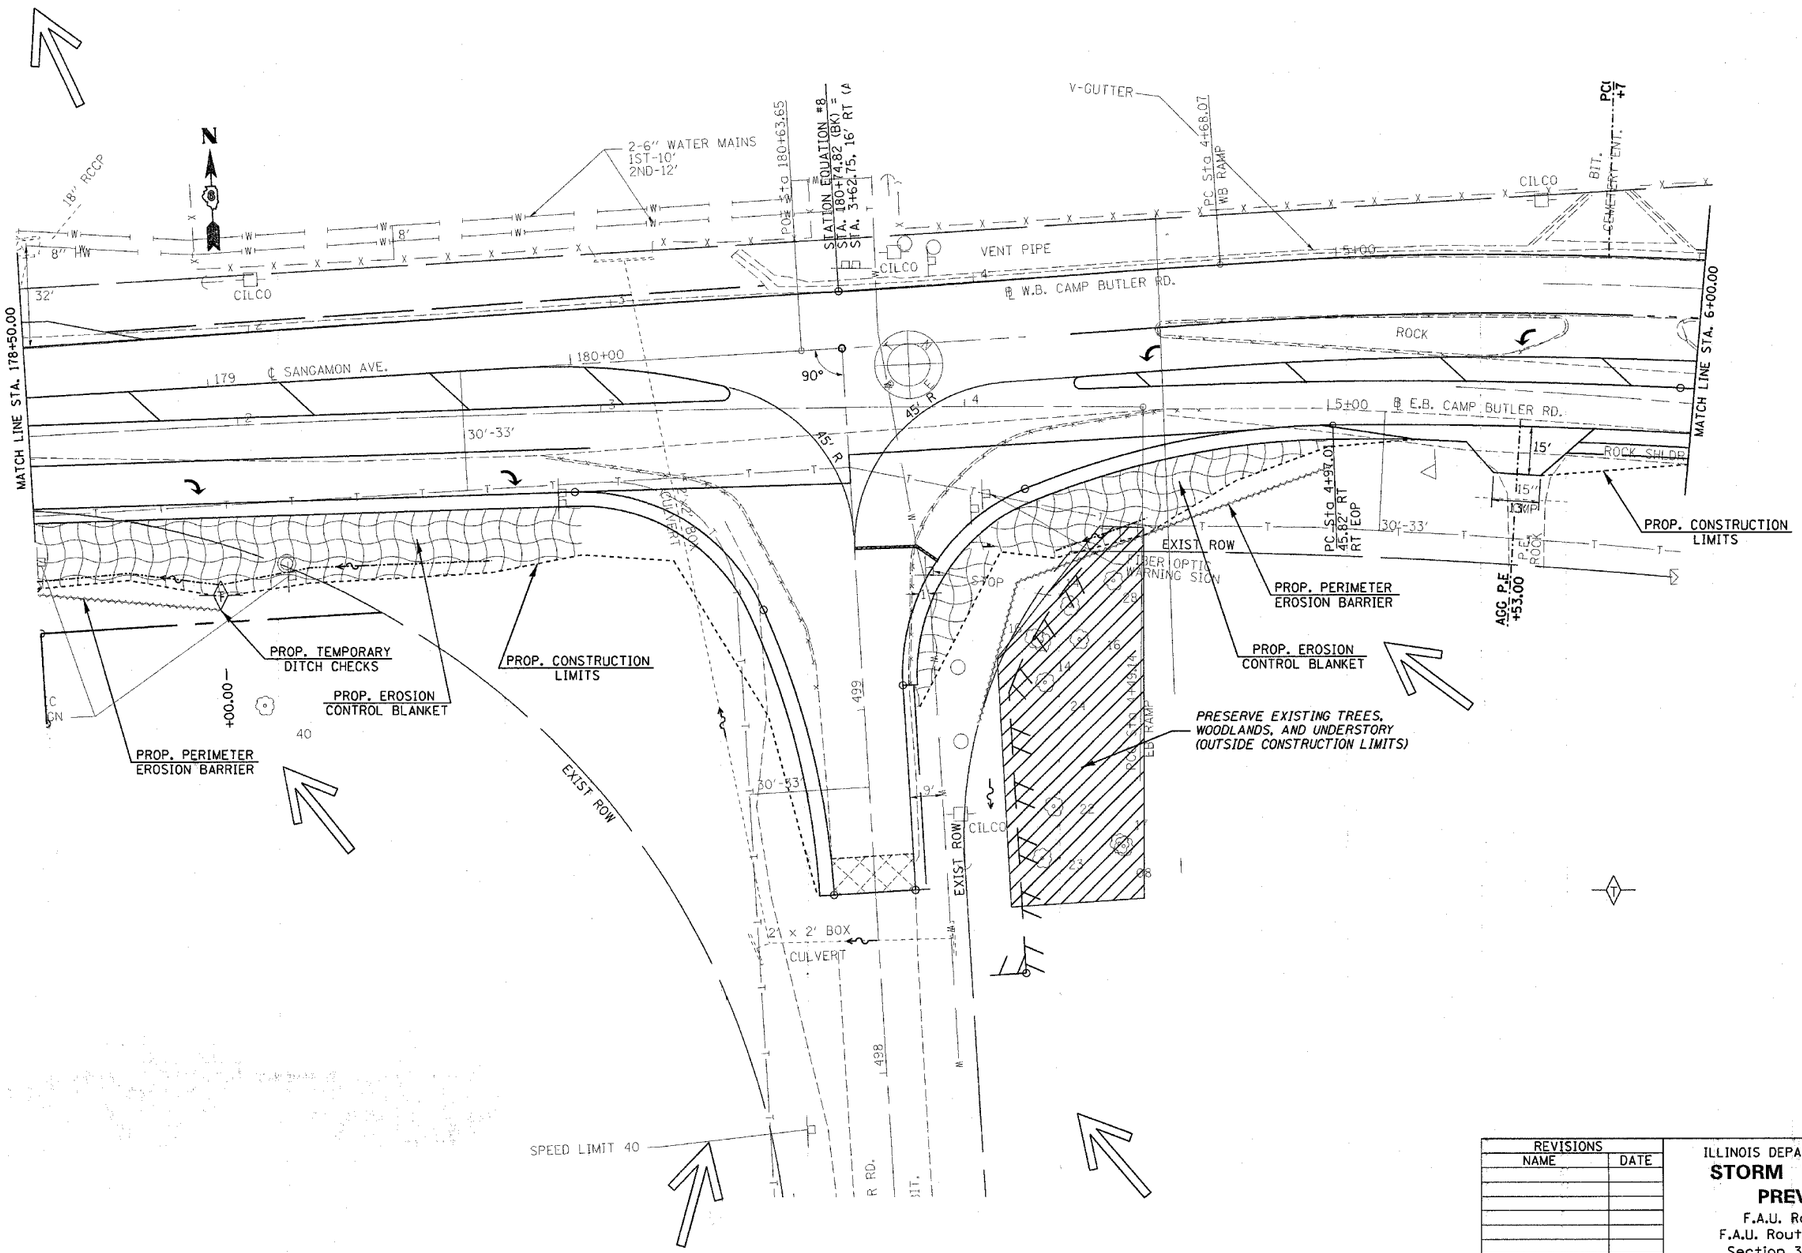

REVISIONS	
NAME	DATE

ILLINOIS DEPARTMENT OF TRANSPORTATION

STORM WATER POLLUTION PREVENTION PLAN

F.A.U. Route 7968 (OLD US 36)
F.A.U. Route 7978 (CAMP BUTLER RD.)
Section 3R(BR, BR-1, BR-2), 19RS-8
SANGAMON COUNTY

SCALE: VERT.
HORIZ.
DRAWN BY: CADD
DATE: JULY 1, 2005
CHECKED BY: RSC

(CAMP BUTLER RD)

PLOT DATE = 11/2/2005
FILE NAME = c:\projects\d652102\shterosioncontrols5.dgn
PLOT SCALE = 20.0000 ' / IN.
USER NAME = cabrerars

shterosioncontrols5.dgn
Chains E001