CONTRACT NO. 72449

F.A.U. RTE.	SECTION	COUNTY	TOTAL SHEETS	SHEET NO.
*	**	SANGAMON	261	106
STA. 23+00.00		TO STA. 29+50.00		
FED. ROAD DIST. NO.	ILLINOIS	FED. AID PROJECT		

* 7978 (OLD US 36) & 7968 (CAMP BUTLER RD)
** 3R(BR, BR-1, BR-2), 19RS-8

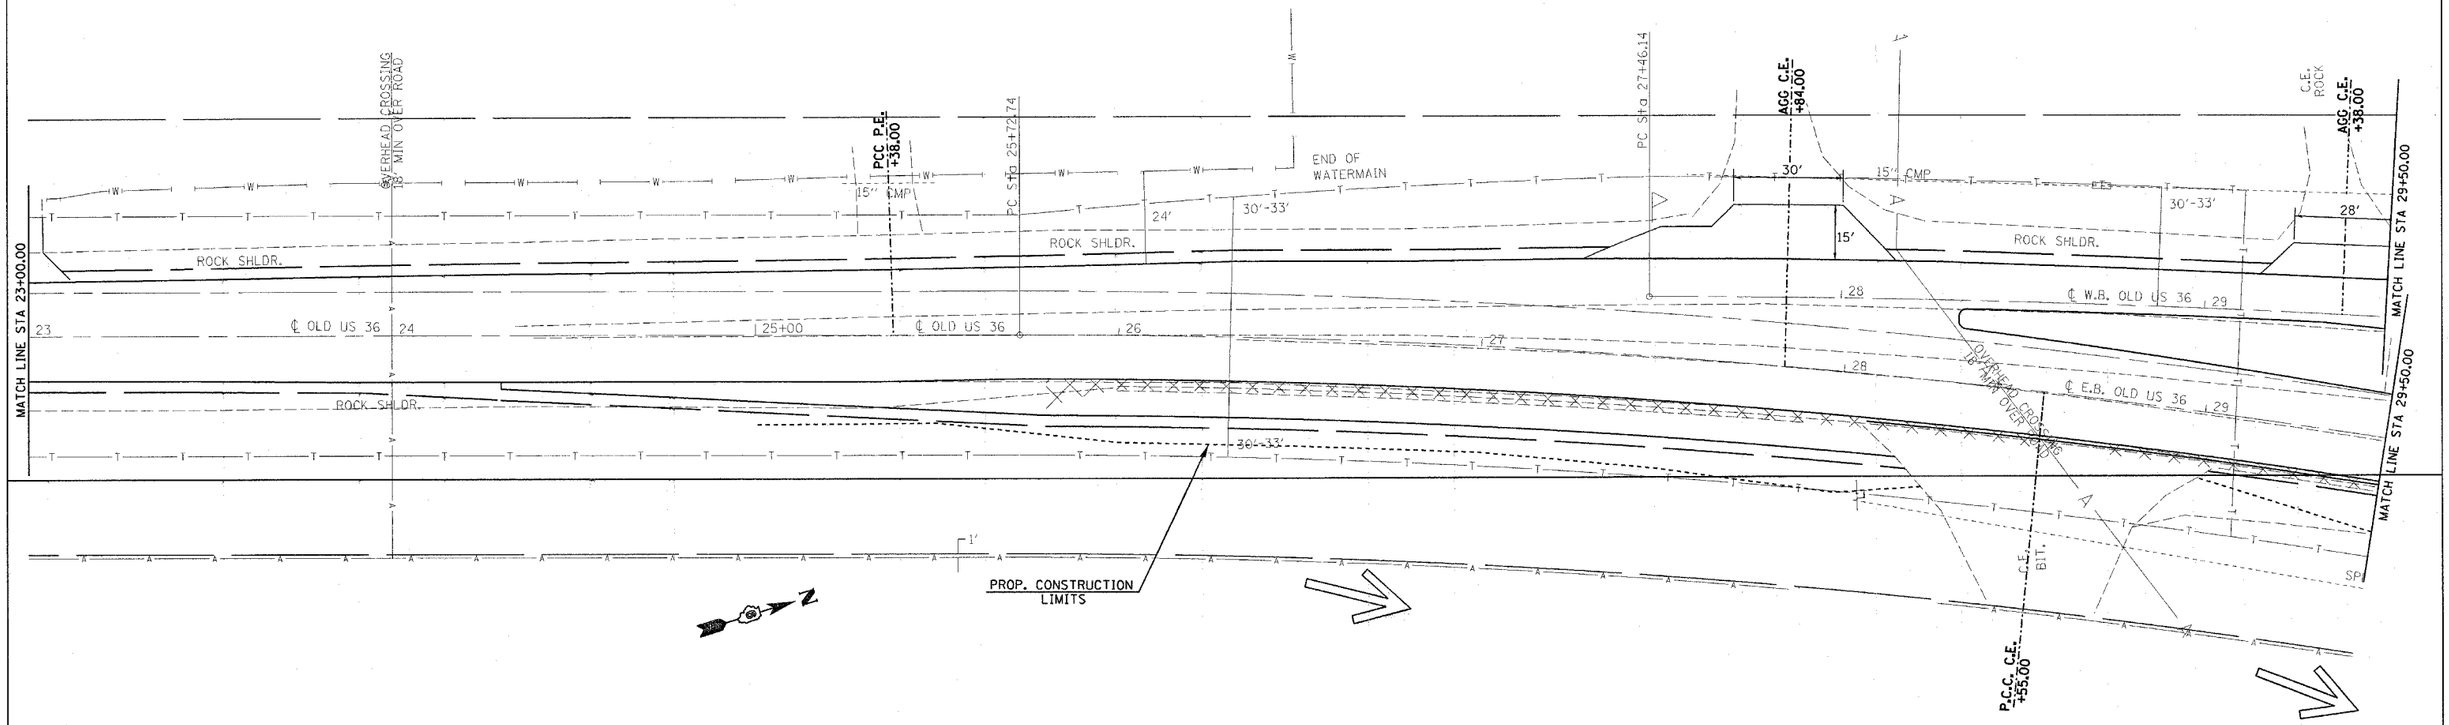

REVISIONS	
NAME	DATE

ILLINOIS DEPARTMENT OF TRANSPORTATION

STORM WATER POLLUTION PREVENTION PLAN

F.A.U. Route 7968 (OLD US 36)
F.A.U. Route 7978 (CAMP BUTLER RD.)
Section 3R(BR, BR-1, BR-2), 19RS-8
SANGAMON COUNTY

SCALE: VERT. HORIZ. DRAWN BY: JWC
DATE: SEPTEMBER 27, 2005 CHECKED BY: RSC

(E.B. & W.B. OLD US 36)

PLOT DATE = 11/2/2005
FILE NAME = es\projects\d552182\shterosioncontrol001.dgn
PLOT SCALE = 20.0000 ' / IN.
USER NAME = cdbrewers

shterosioncontrol001.dgn
Chain: E001