CONTRACT NO. 72449

F.A.U RTE.	SECTION	COUNTY	TOTAL SHEETS	SHEET NO.
*	**	SANGAMON	261	213

STA. 29+00.000 TO STA. 29+50.000

FED. ROAD DIST. NO.	ILLINOIS	FED. AID PROJECT

* 7978 (OLD US 36) & 7968 (CAMP BUTLER RD.)
** 3R(BR, BR-1, BR-2), 19RS-8

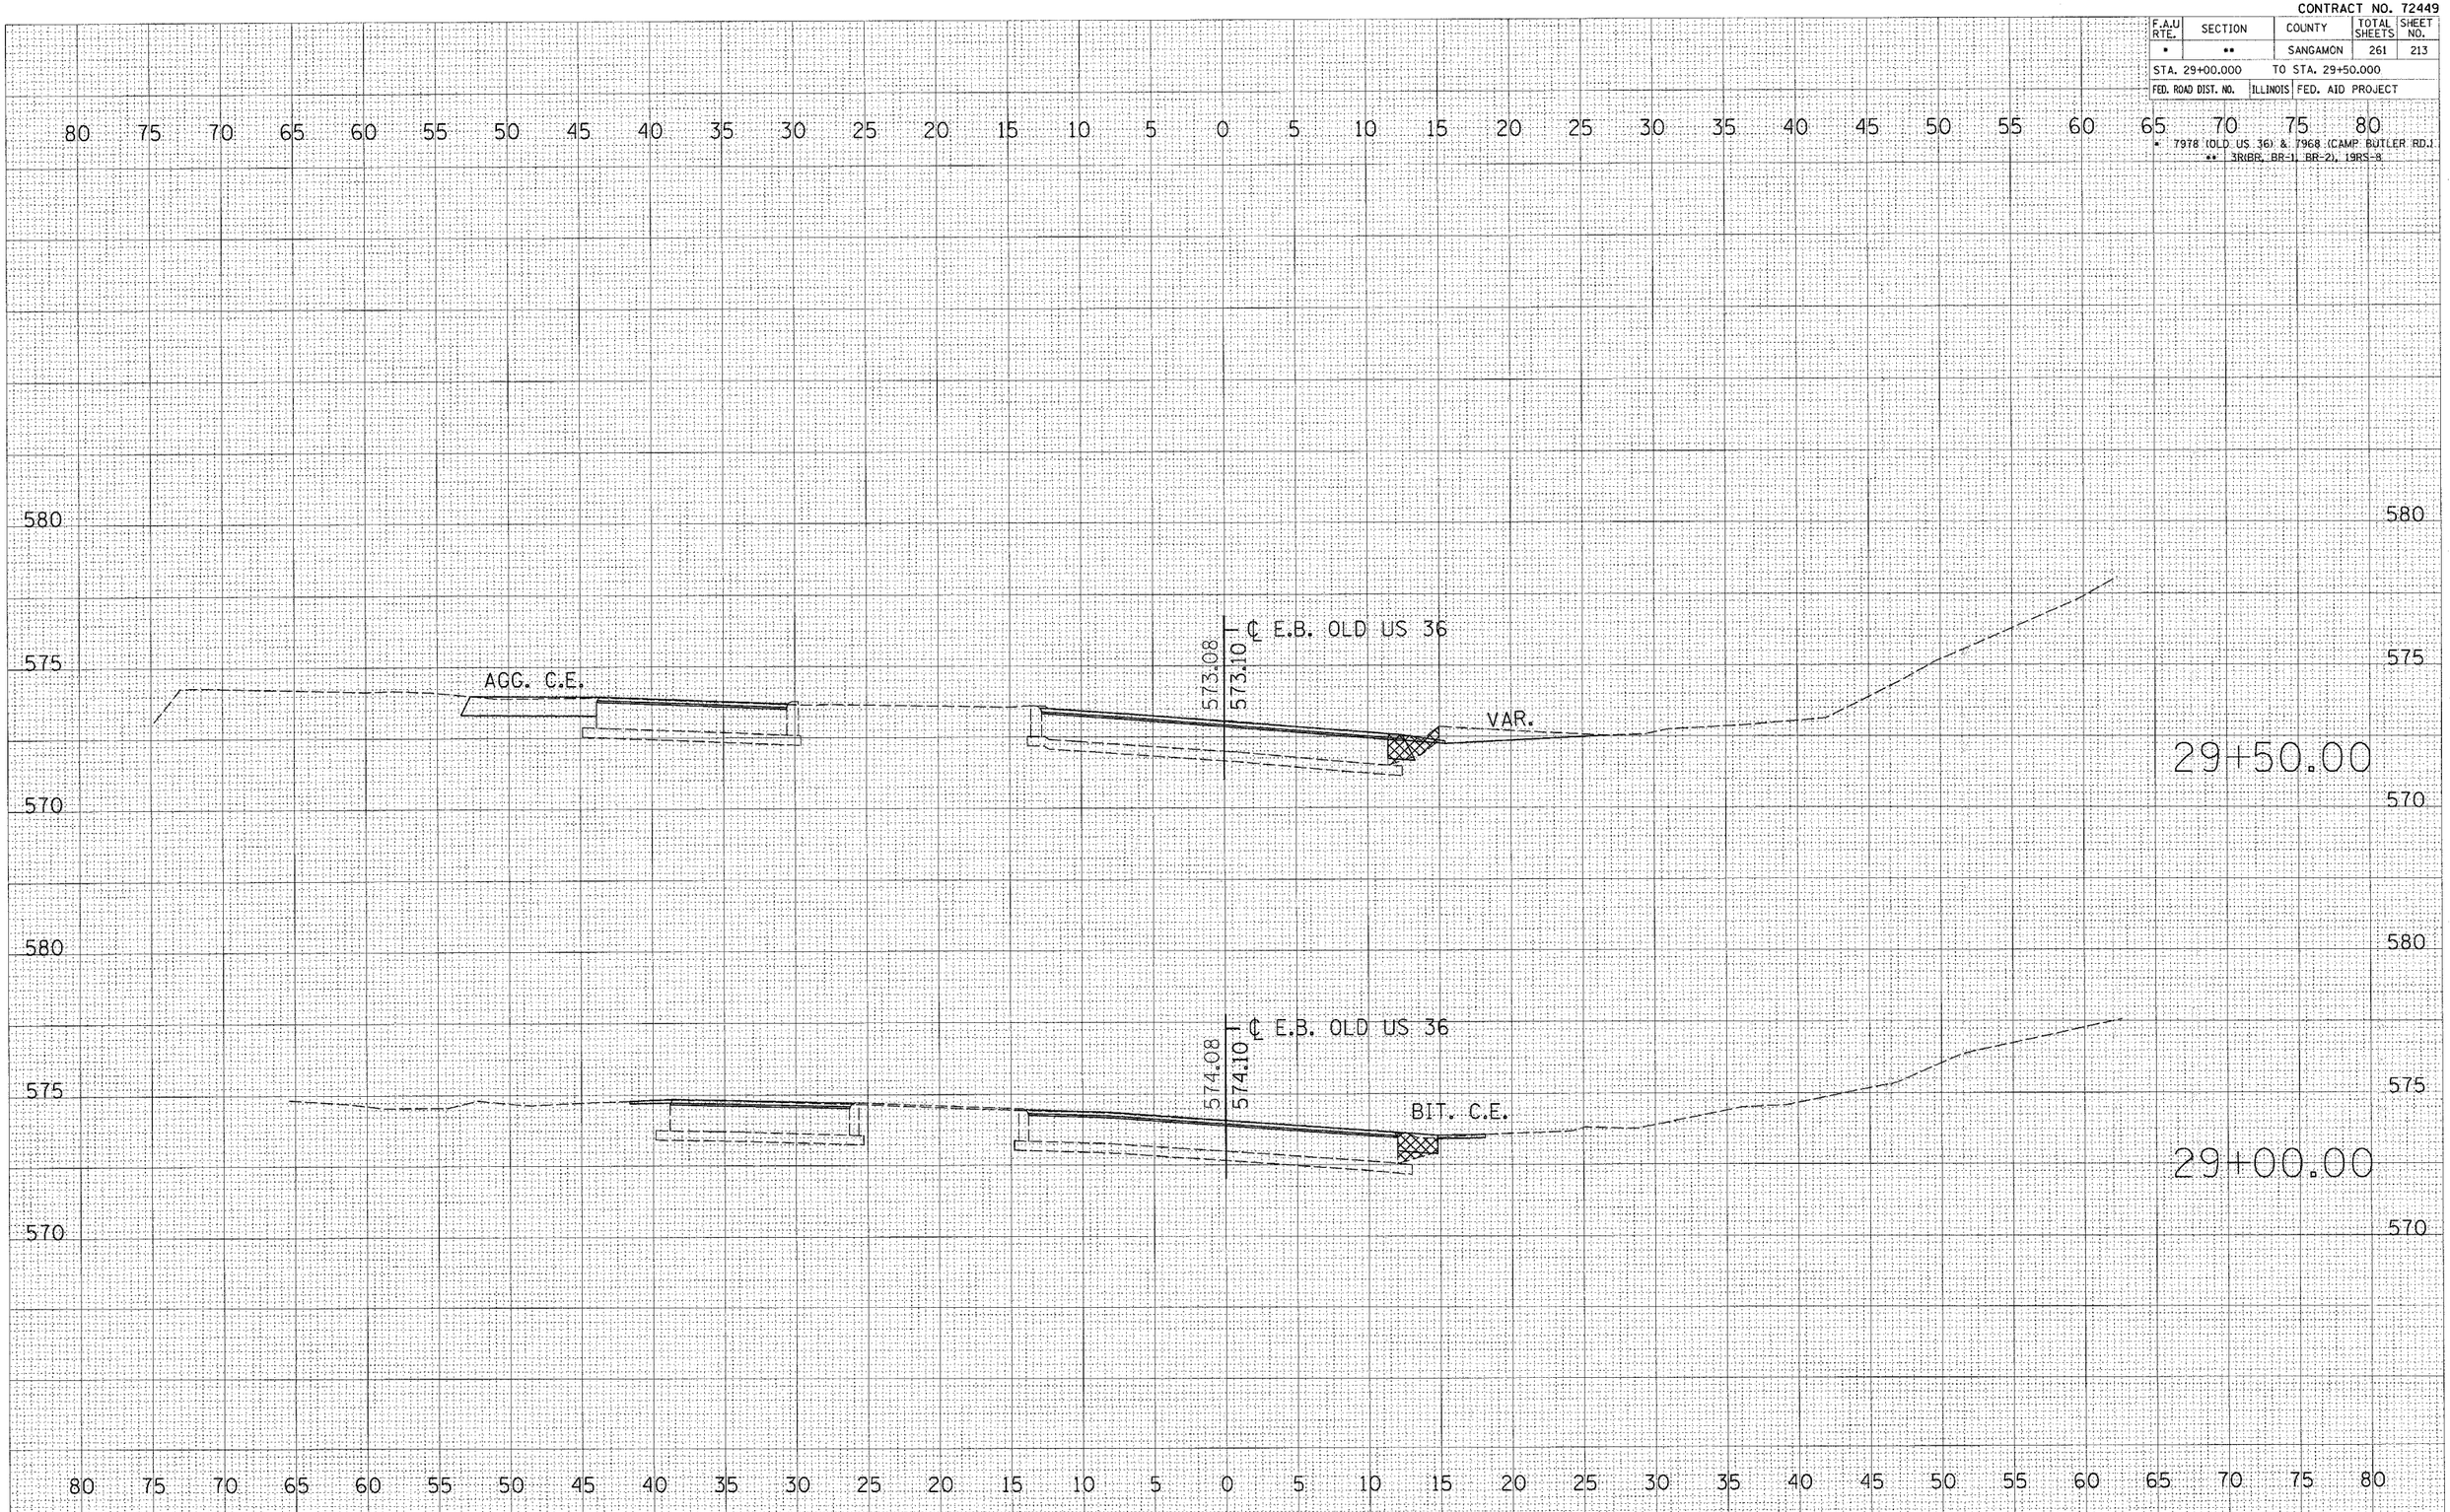

(E.B. OLD US 36)

FINAL SURVEY | NOTE BOOK NO. | SURVEYED | PLOTTED | TEMPLATE | AREAS | AREAS CHECKED | BY | DATE

ORIGINAL SURVEY | NOTE BOOK NO. | SURVEYED | PLOTTED | TEMPLATE | AREAS | AREAS CHECKED | BY | DATE

PLOT DATE = 11/2/2005
FILE NAME = c:\projects\d652102\xse001sheet.dgn
PLOT SCALE = 5.0000 ' / IN.
USER NAME = coxjw