CONTRACT NO. 72449

F.A.U RTE.	SECTION	COUNTY	TOTAL SHEETS	SHEET NO.
•	••	SANGAMON	261	220

STA. 37+50.000 TO STA. 38+00.000

FED. ROAD DIST. NO. | ILLINOIS | FED. AID PROJECT

• 7978 (OLD US 36) & 7968 (CAMP BUTLER RD.)

•• 3R(BR. BR-1, BR-21, 19RS-3)

FINAL SURVEY NOTE BOOK | NO. | BY | DATE

SURVEYED
PLOTTED
TYPICALS
AREAS
AREAS CHECKED

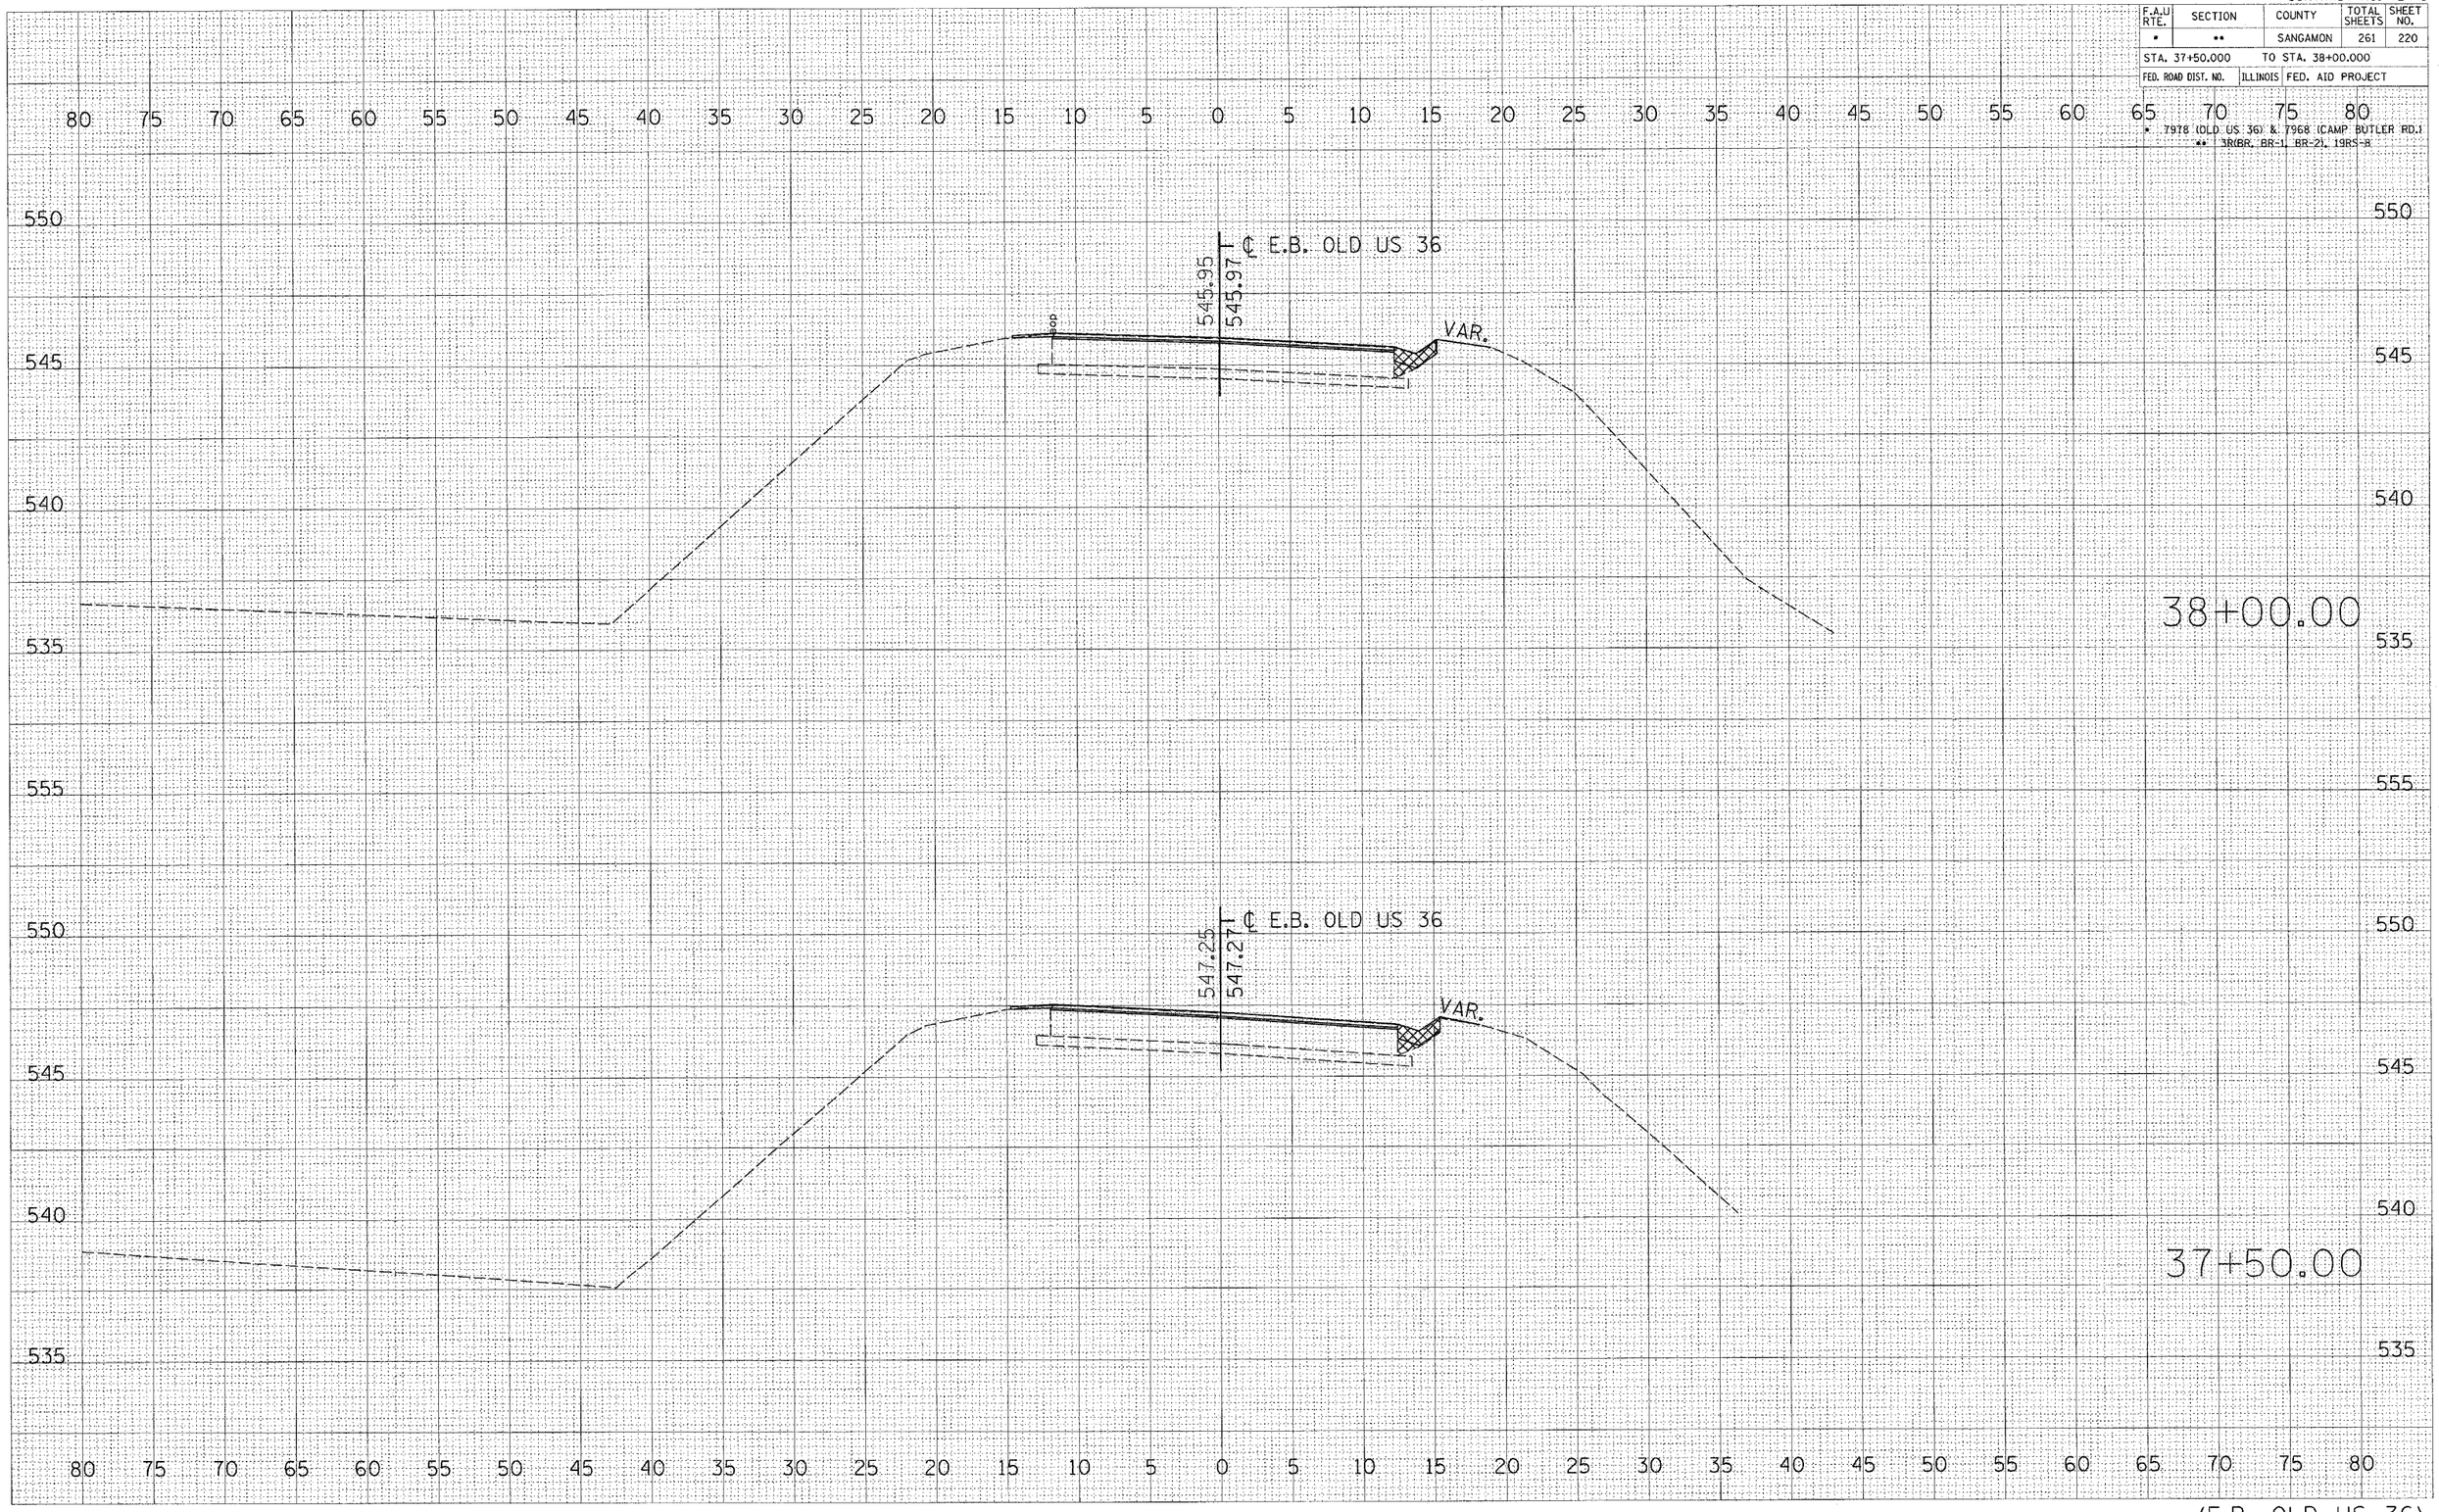

ORIGINAL SURVEY NOTE BOOK | NO. | BY | DATE

SURVEYED
PLOTTED
TYPICALS
AREAS
AREAS CHECKED

PLOT DATE = 11/2/2005
FILE NAME = c:\projects\v052102\xsd01sheet.dgn
PLOT SCALE = 5.0000 ' / IN.
USER NAME = cox_jw