CONTRACT NO. 72449

F.A.U RTE.	SECTION	COUNTY	TOTAL SHEETS	SHEET NO.
*	**	SANGAMON	261	231

STA. 178+50.00 TO STA. 178+50.00

FED. ROAD DIST. NO.	ILLINOIS	FED. AID PROJECT

*7978 (OLD US 36) & 7968 (CAMP BUTLER RD)
**3R(BR, BR-1, BR-2), 19RS-8

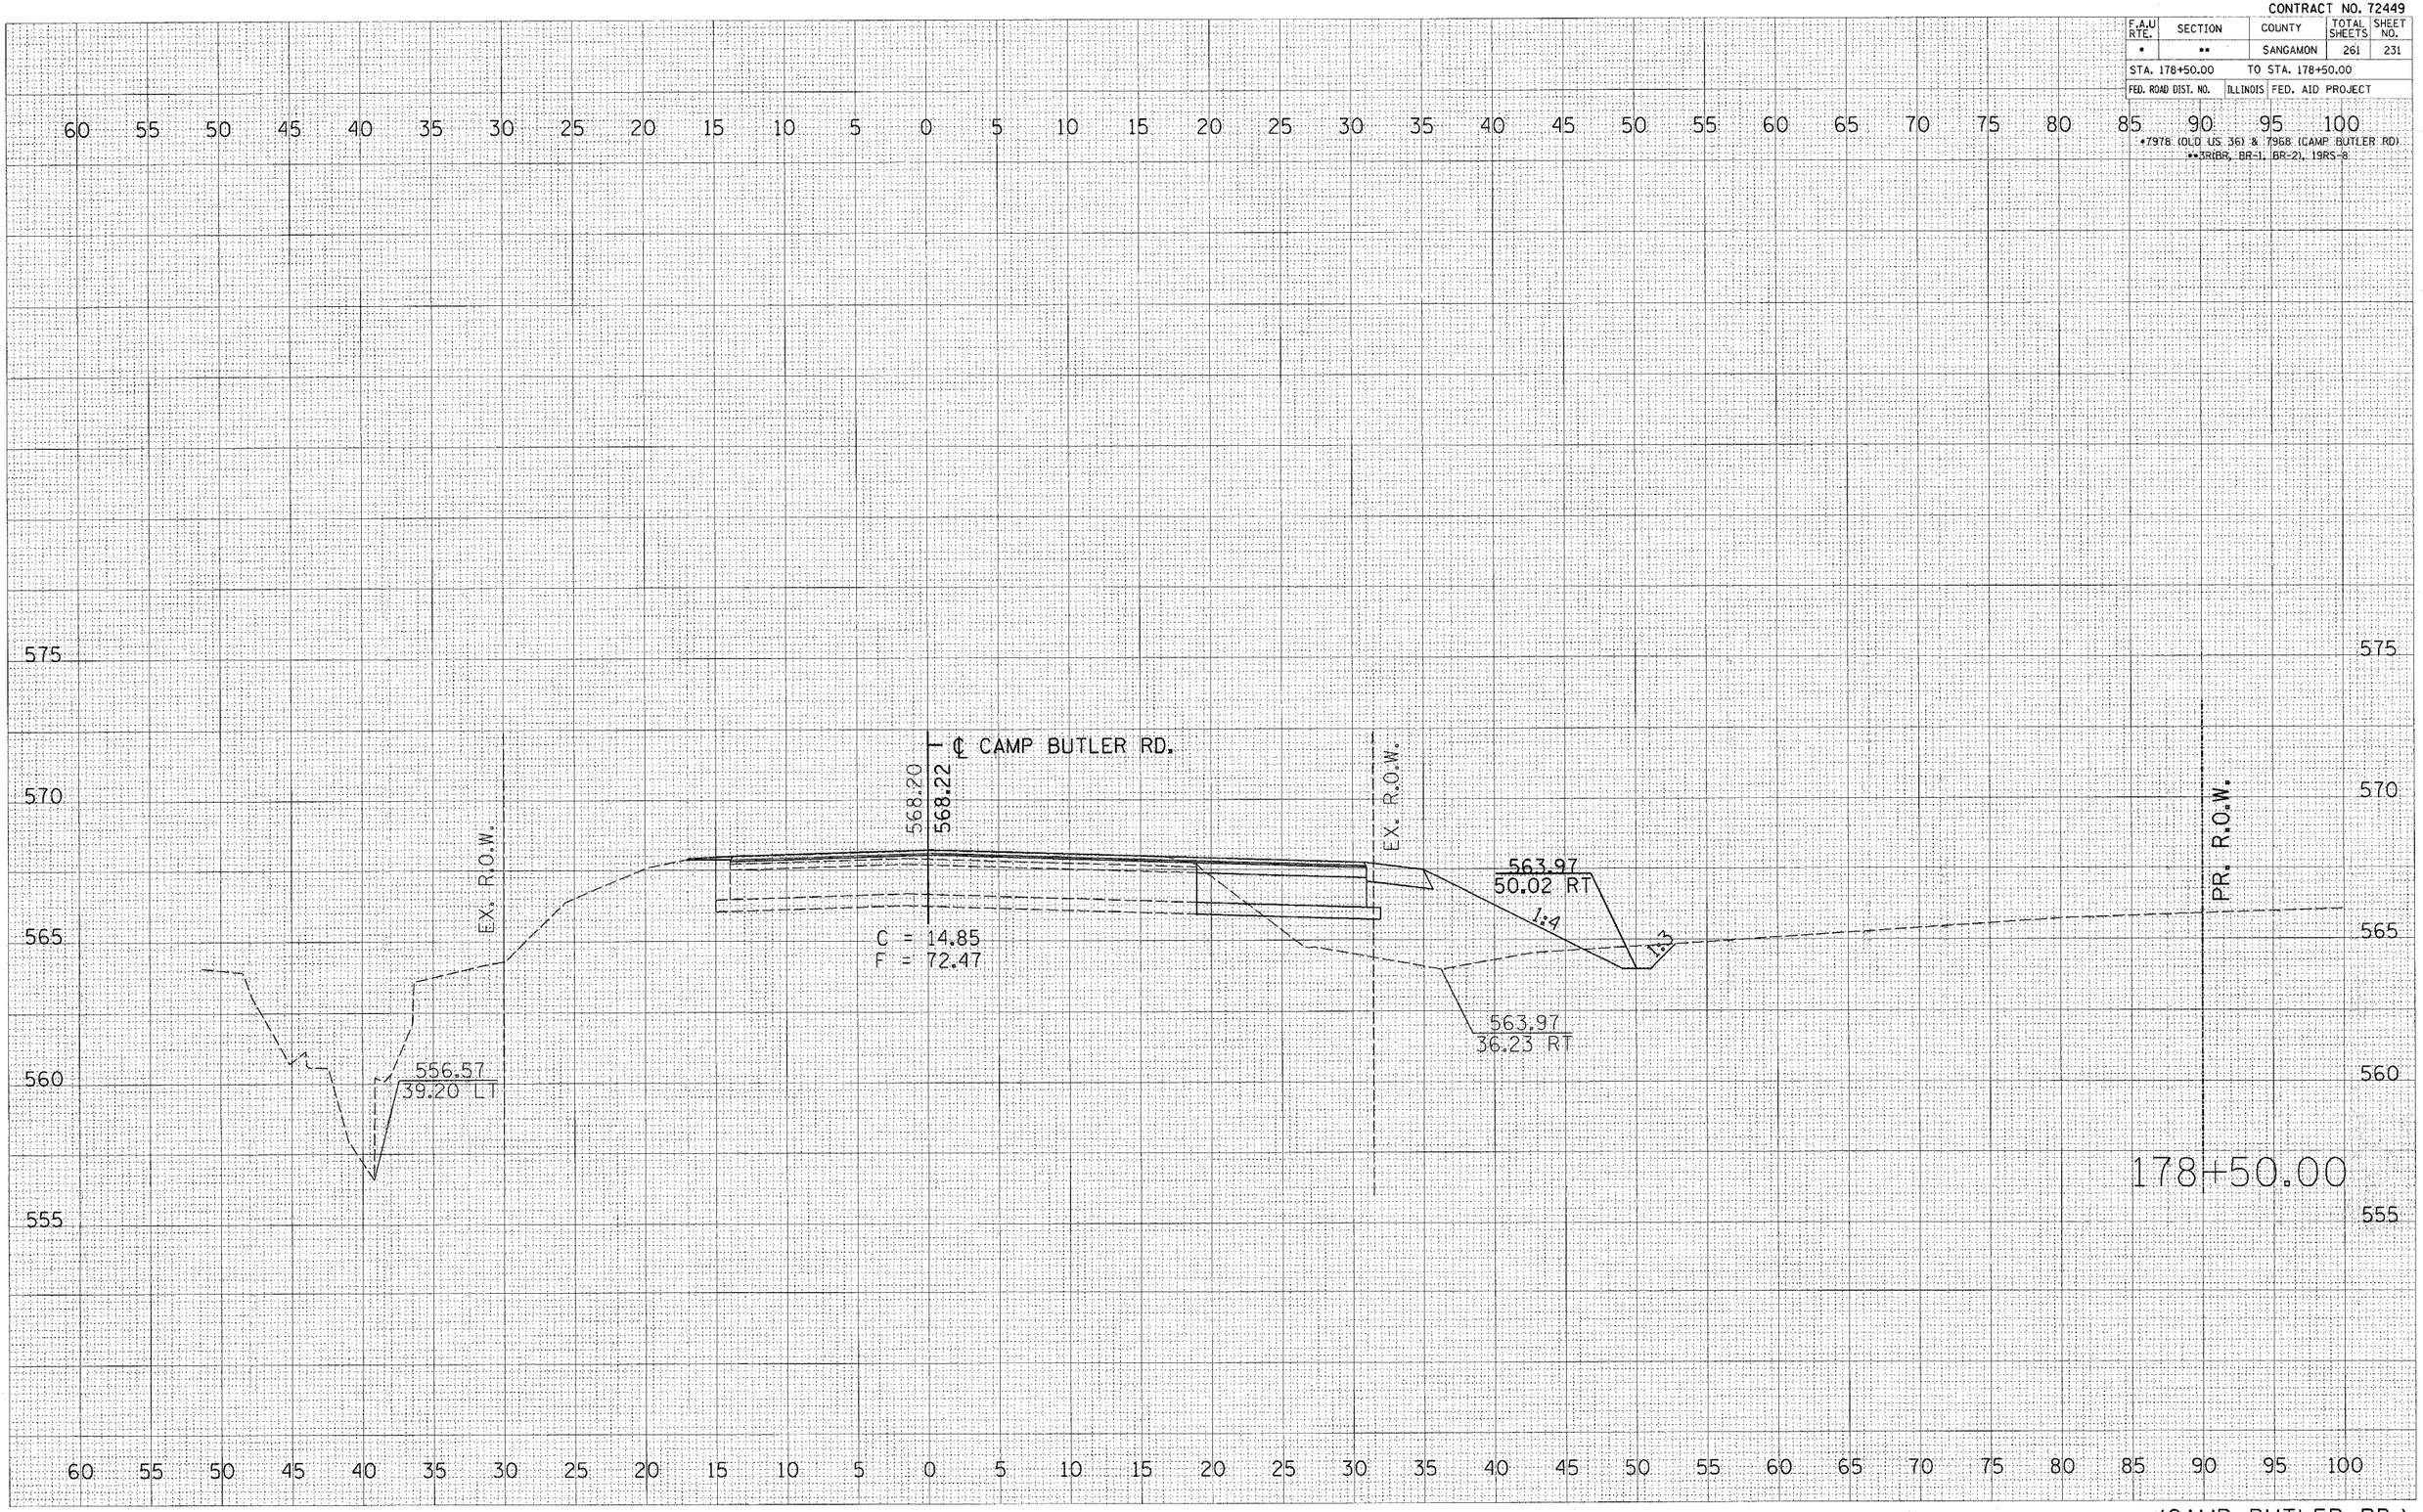

FINAL SURVEY	BY	DATE
SURVEYED		
PLOTTED		
TEMPLATE		
AREAS		
AREAS CHECKED		
NOTE BOOK NO.		

ORIGINAL SURVEY	BY	DATE
SURVEYED		
PLOTTED		
TEMPLATE		
AREAS		
AREAS CHECKED		
NOTE BOOK NO.		

PLOT DATE = 11/2/2005
DGN FILE = C:\pwworking\dot\d652102\sss002sheet.dgn
PLOT SCALE = 5.0000 ' / IN.
USER NAME = cosyja