CONTRACT NO. 72449

F.A.U RTE.	SECTION	COUNTY	TOTAL SHEETS	SHEET NO.
*	**	SANGAMON	261	236

STA. 3+75.000 TO STA. 4+25.000

FED. ROAD DIST. NO. | ILLINOIS | FED. AID PROJECT

* 7978 (OLD US 36) & 7968 (CAMP BUTLER RD.)
** 3R(BR. BR-1, BR-2), 19RS-8

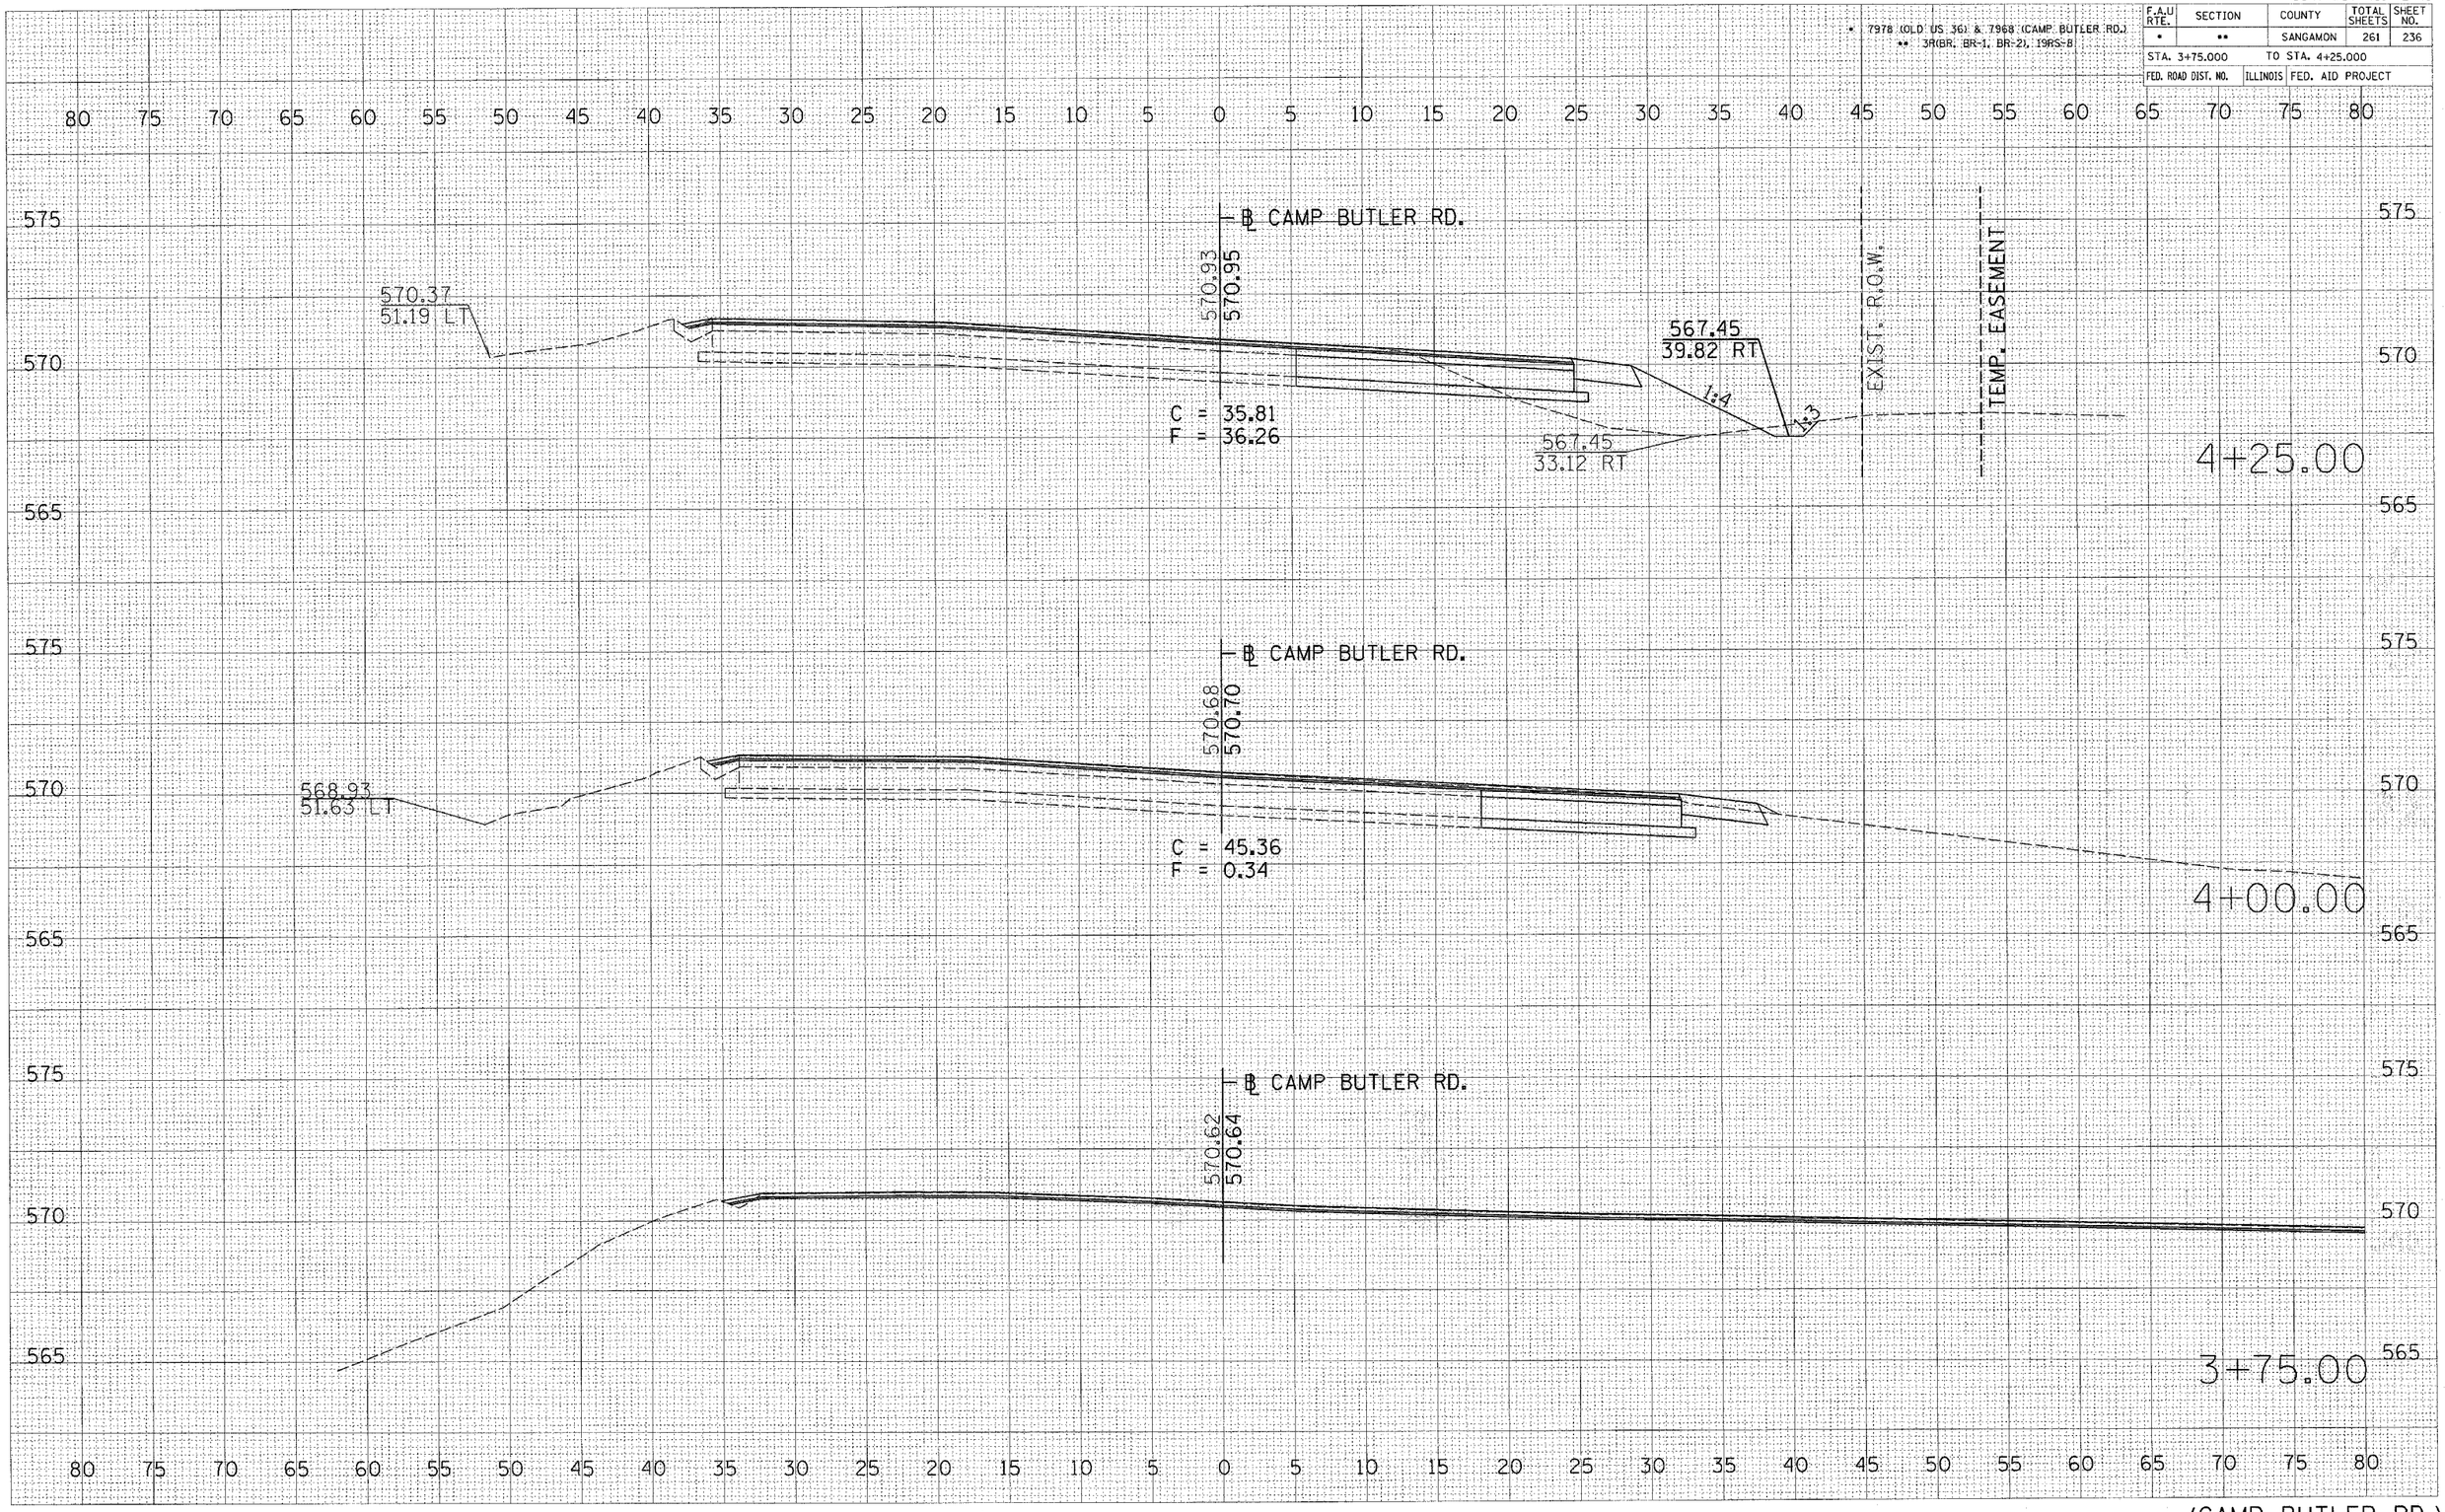

FINAL SURVEY		BY	DATE
NOTE BOOK NO.	SURVEYED		
	PLOTTED		
	TEMPLATE		
	AREAS		
	AREAS CHECKED		

ORIGINAL SURVEY		BY	DATE
NOTE BOOK NO.	SURVEYED		
	PLOTTED		
	TEMPLATE		
	AREAS		
	AREAS CHECKED		

PLOT DATE = 11/2/2005
FILE NAME = c:\pw_work\d652102\sr007sheet.dgn
PLOT SCALE = 50.000 ' / IN.
USER NAME = cadjk