CONTRACT NO. 72449

F.A.U RTE.	SECTION	COUNTY	TOTAL SHEETS	SHEET NO.
*	**	SANGAMON	261	238
STA. 5+25.000		TO STA. 6+00.000		
FED. ROAD DIST. NO.		ILLINOIS	FED. AID PROJECT	

* 7978 (OLD US 36) & 7968 (CAMP BUTLER RD.)
** 3R(BR, BR-1, BR-21, 19RS-8

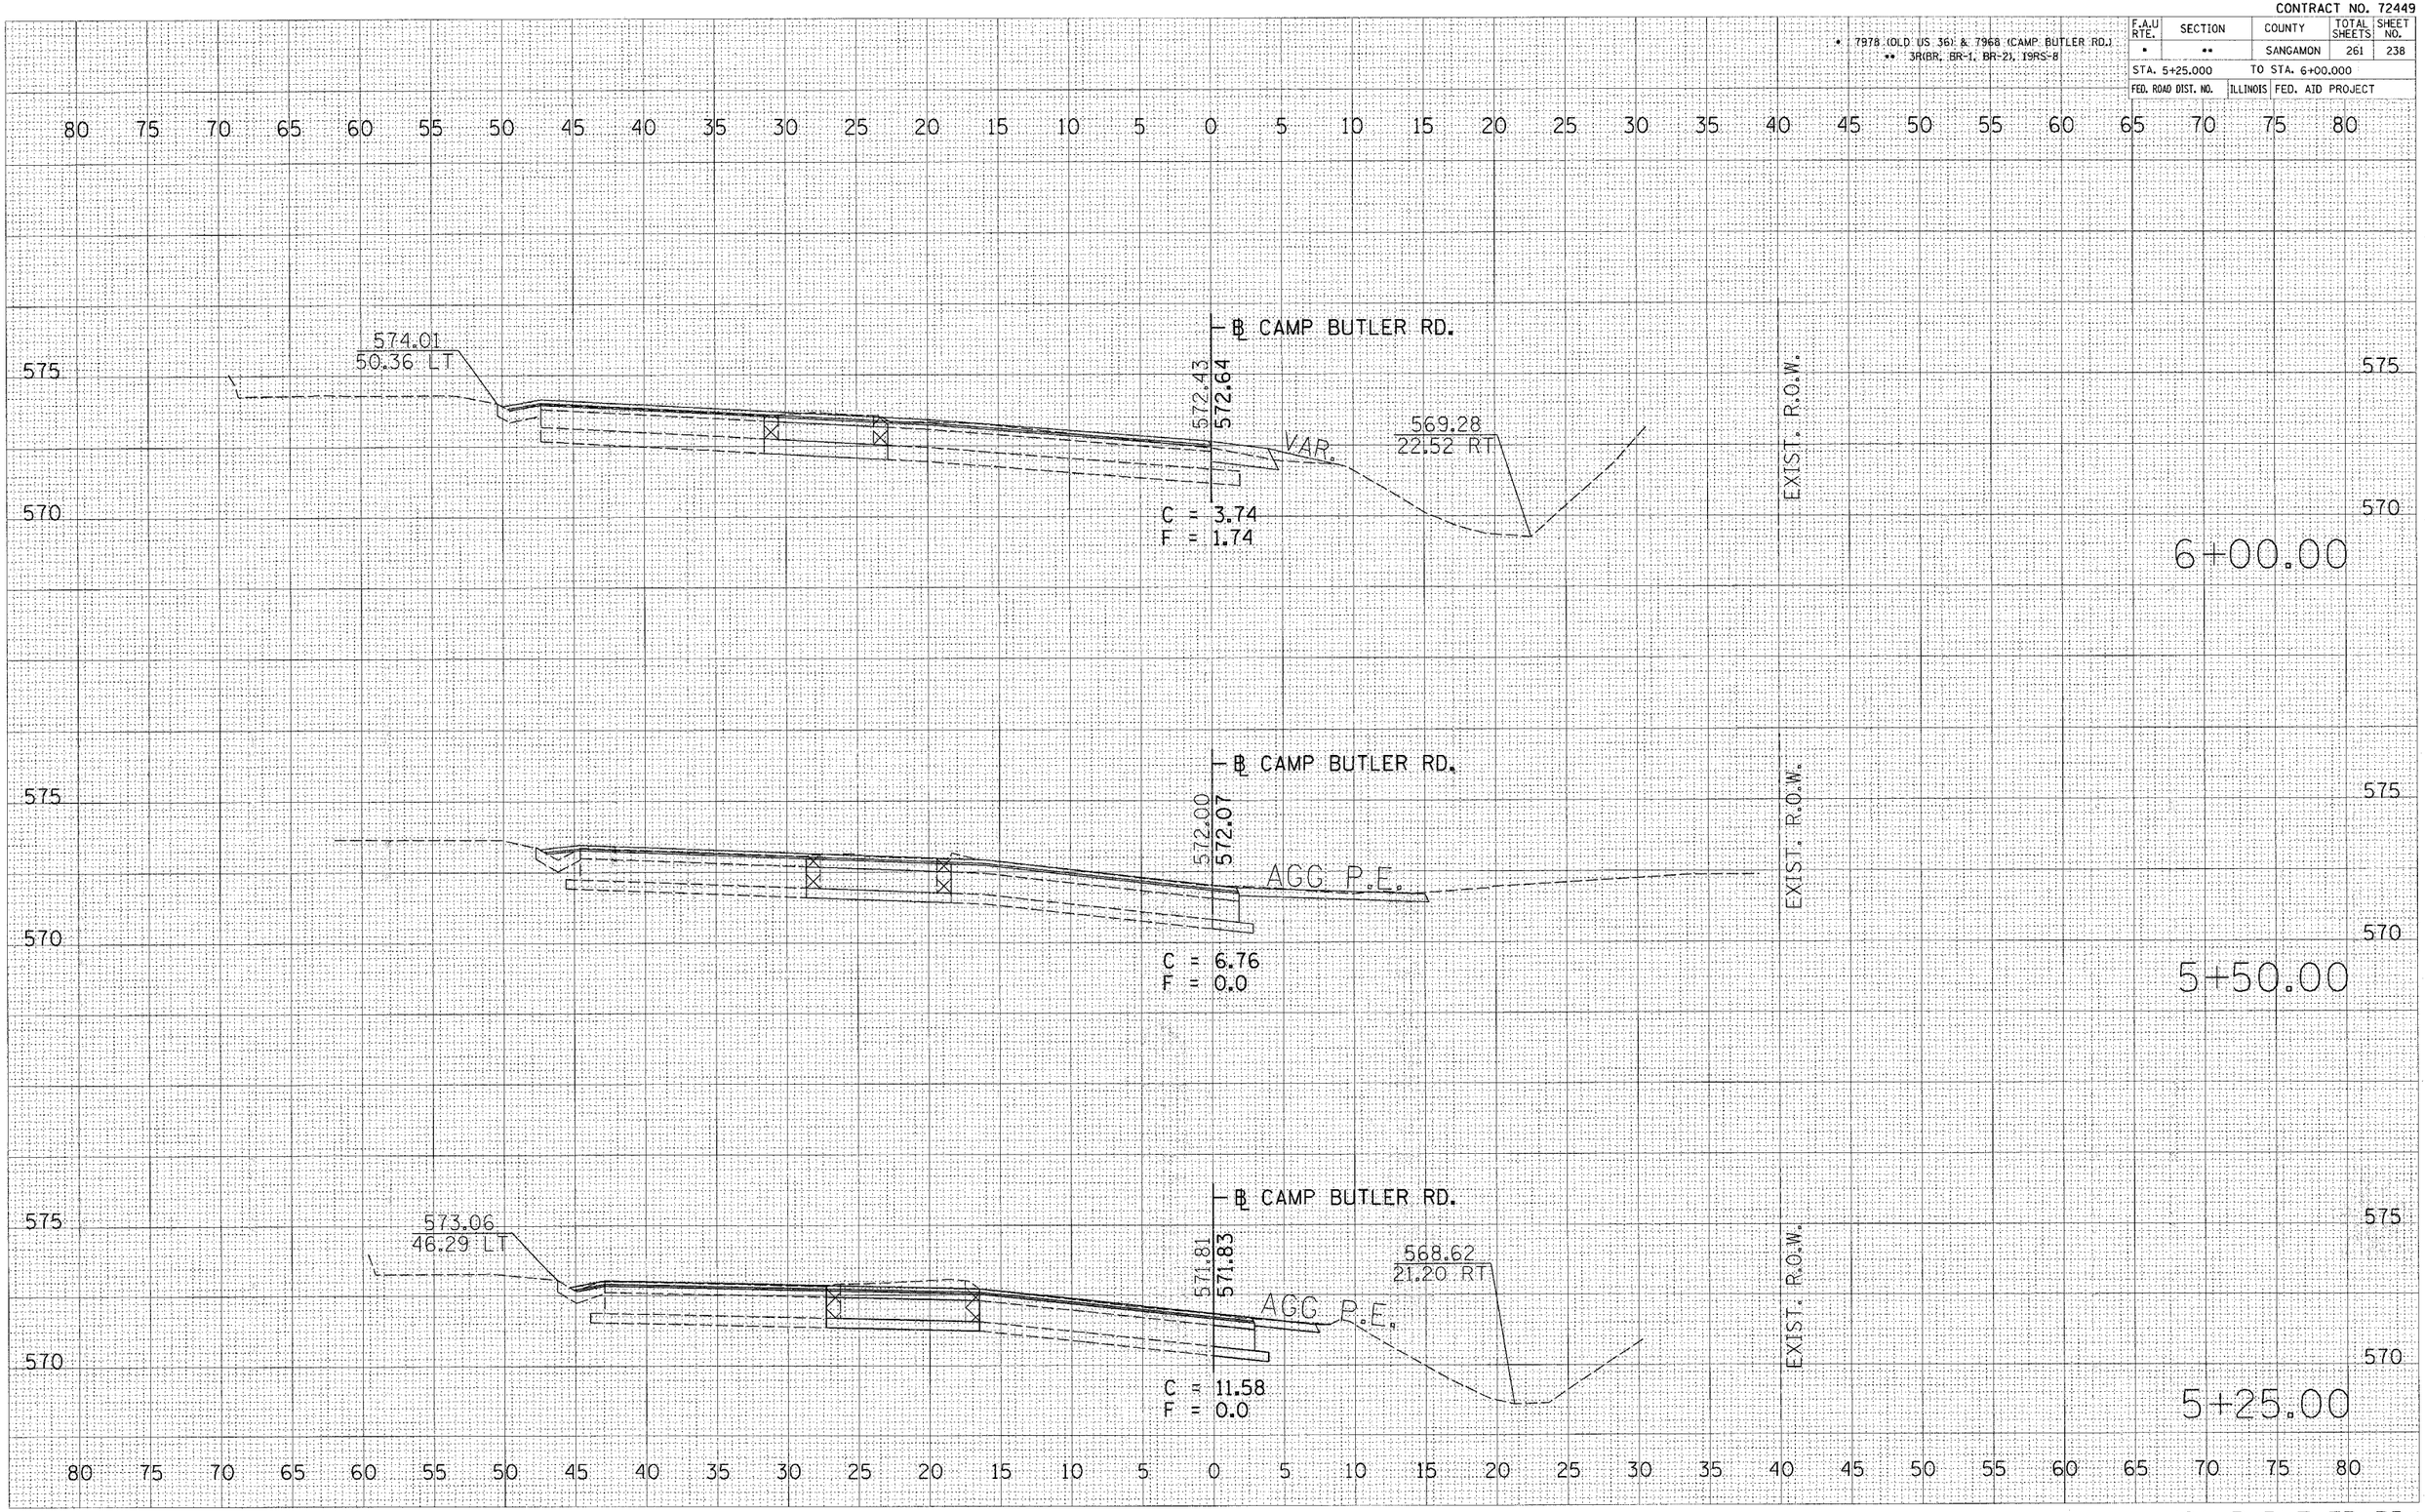

FINAL SURVEY	BY	DATE
SURVEYED		
PLOTTED		
TEMPLATE		
AREAS		
AREAS CHECKED		
NOTE BOOK		
NO.		

ORIGINAL SURVEY	BY	DATE
SURVEYED		
PLOTTED		
TEMPLATE		
AREAS		
AREAS CHECKED		
NOTE BOOK		
NO.		

PLOT DATE = 11/2/2005
FILE NAME = c:\pw_work\d052102\var207sheet.dgn
PLOT SCALE = 5.0000 ' / IN.
USER NAME = cookjw